
BOTTLE KILN Design
beautiful gardens & buildings

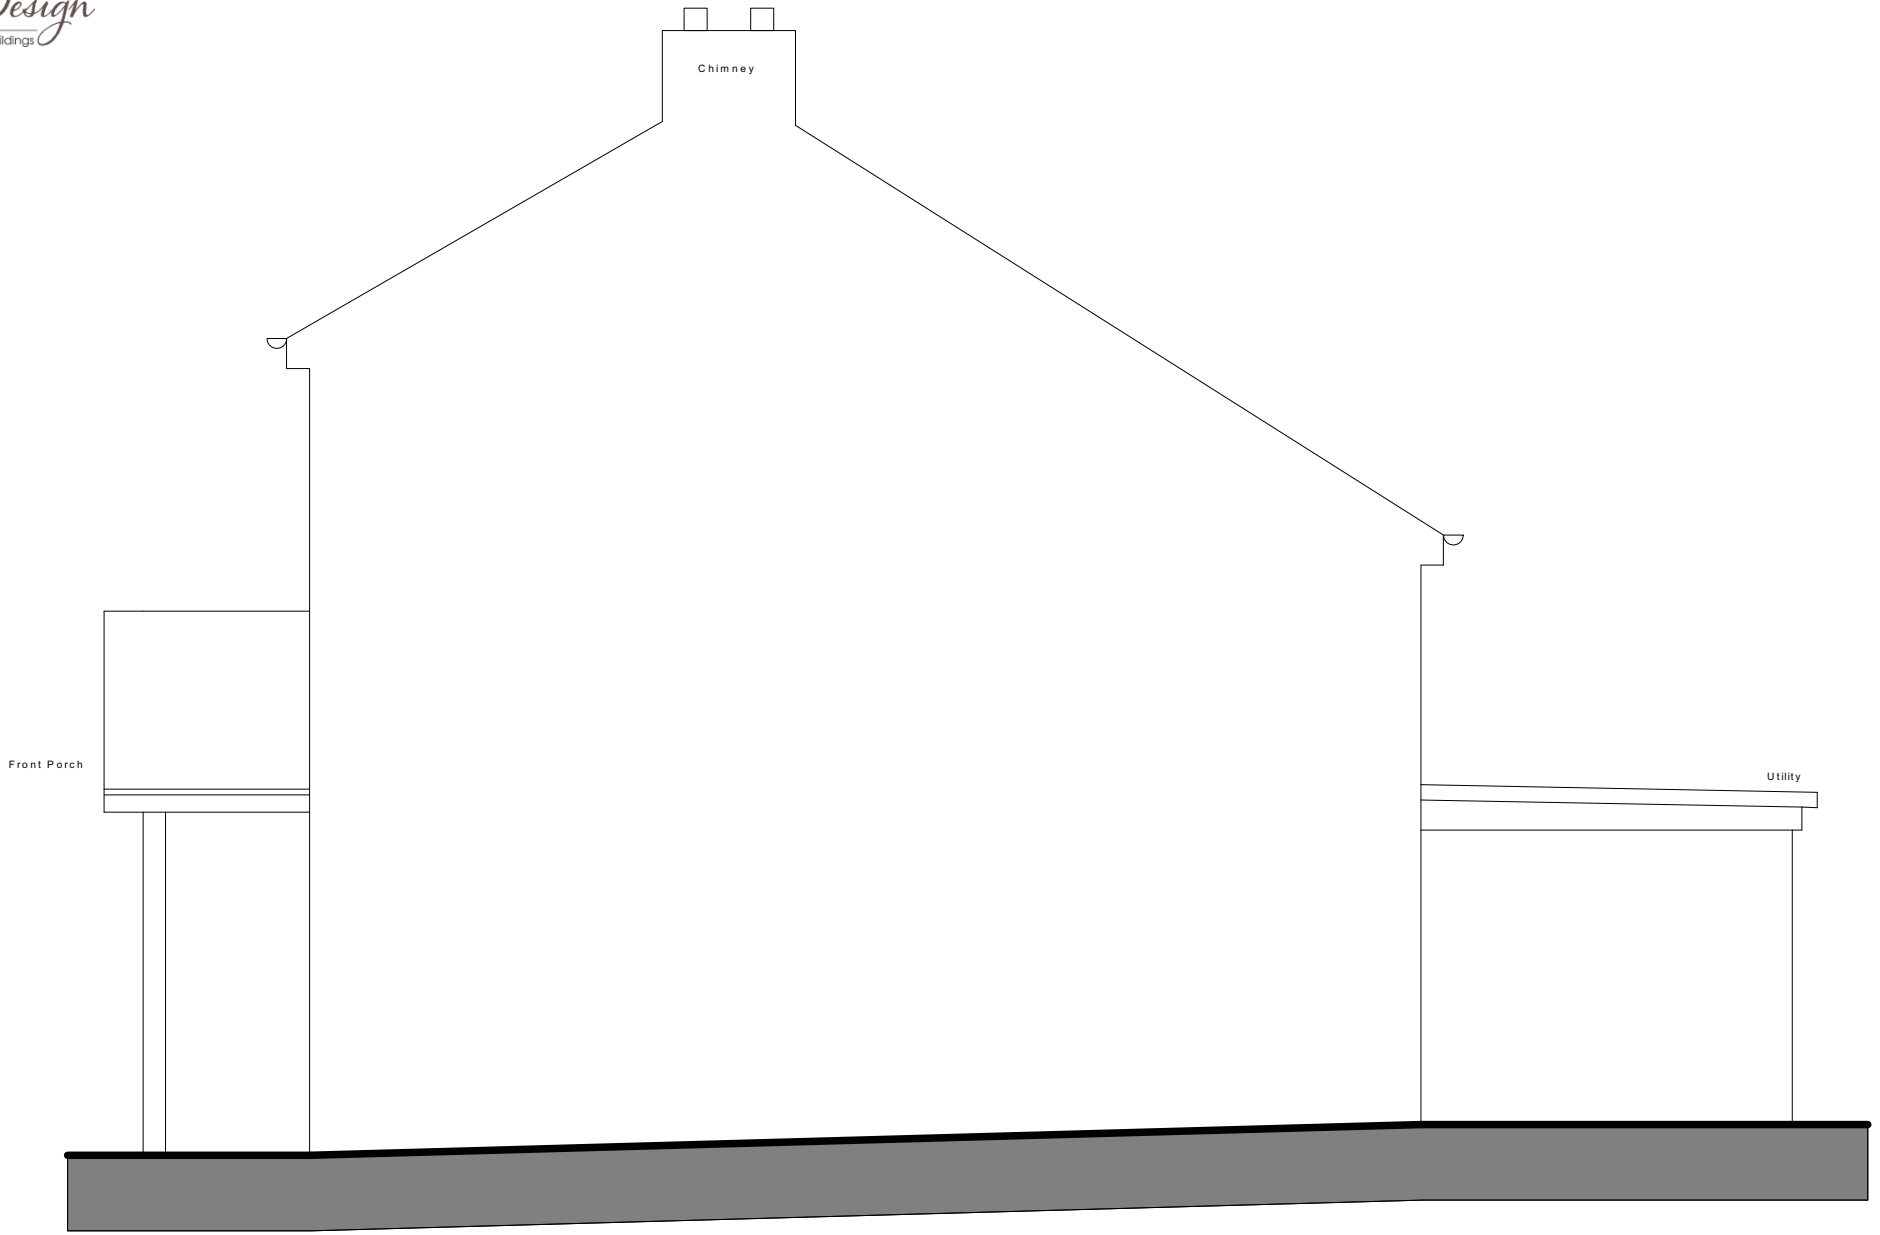

Client: Mr & Mrs Stevenson
Address: 11, The Field, Shipley, Heanor, Derbyshire, DE75 7JH
Drawing: Existing East Elevation
Drawn By: JGM
Scale: 1:50@A4
Drawing No./Date: 006/23.10.22