
BOTTLE KILN Design
beautiful gardens & buildings

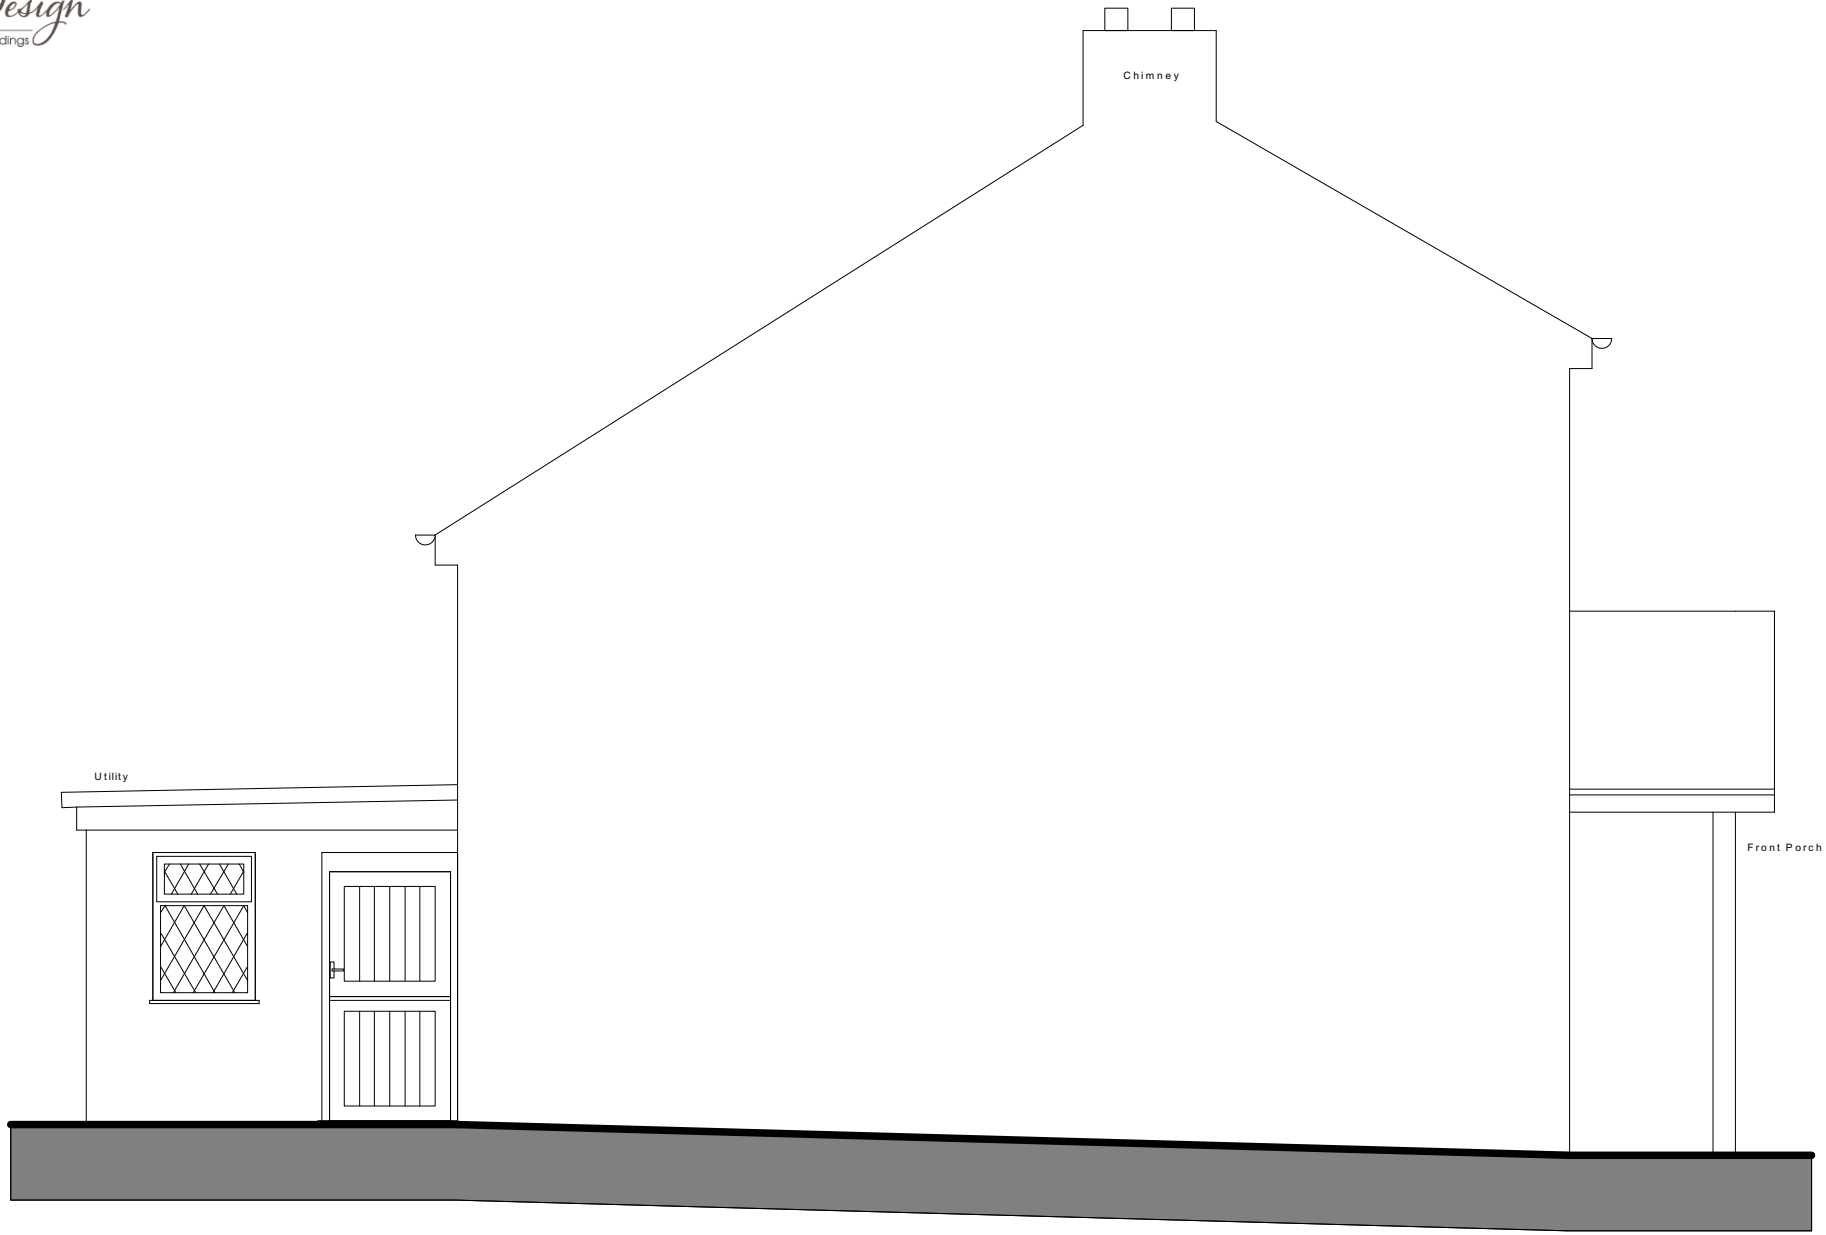

Client: Mr & Mrs Stevenson

Address: 11, The Field,
Shipley,
Heanor,
Derbyshire,
DE75 7JH

Drawing: Existing West Elevation

Drawn By: JGM

Scale: 1:50@A4

Drawing No./Date: 005/23.10.22