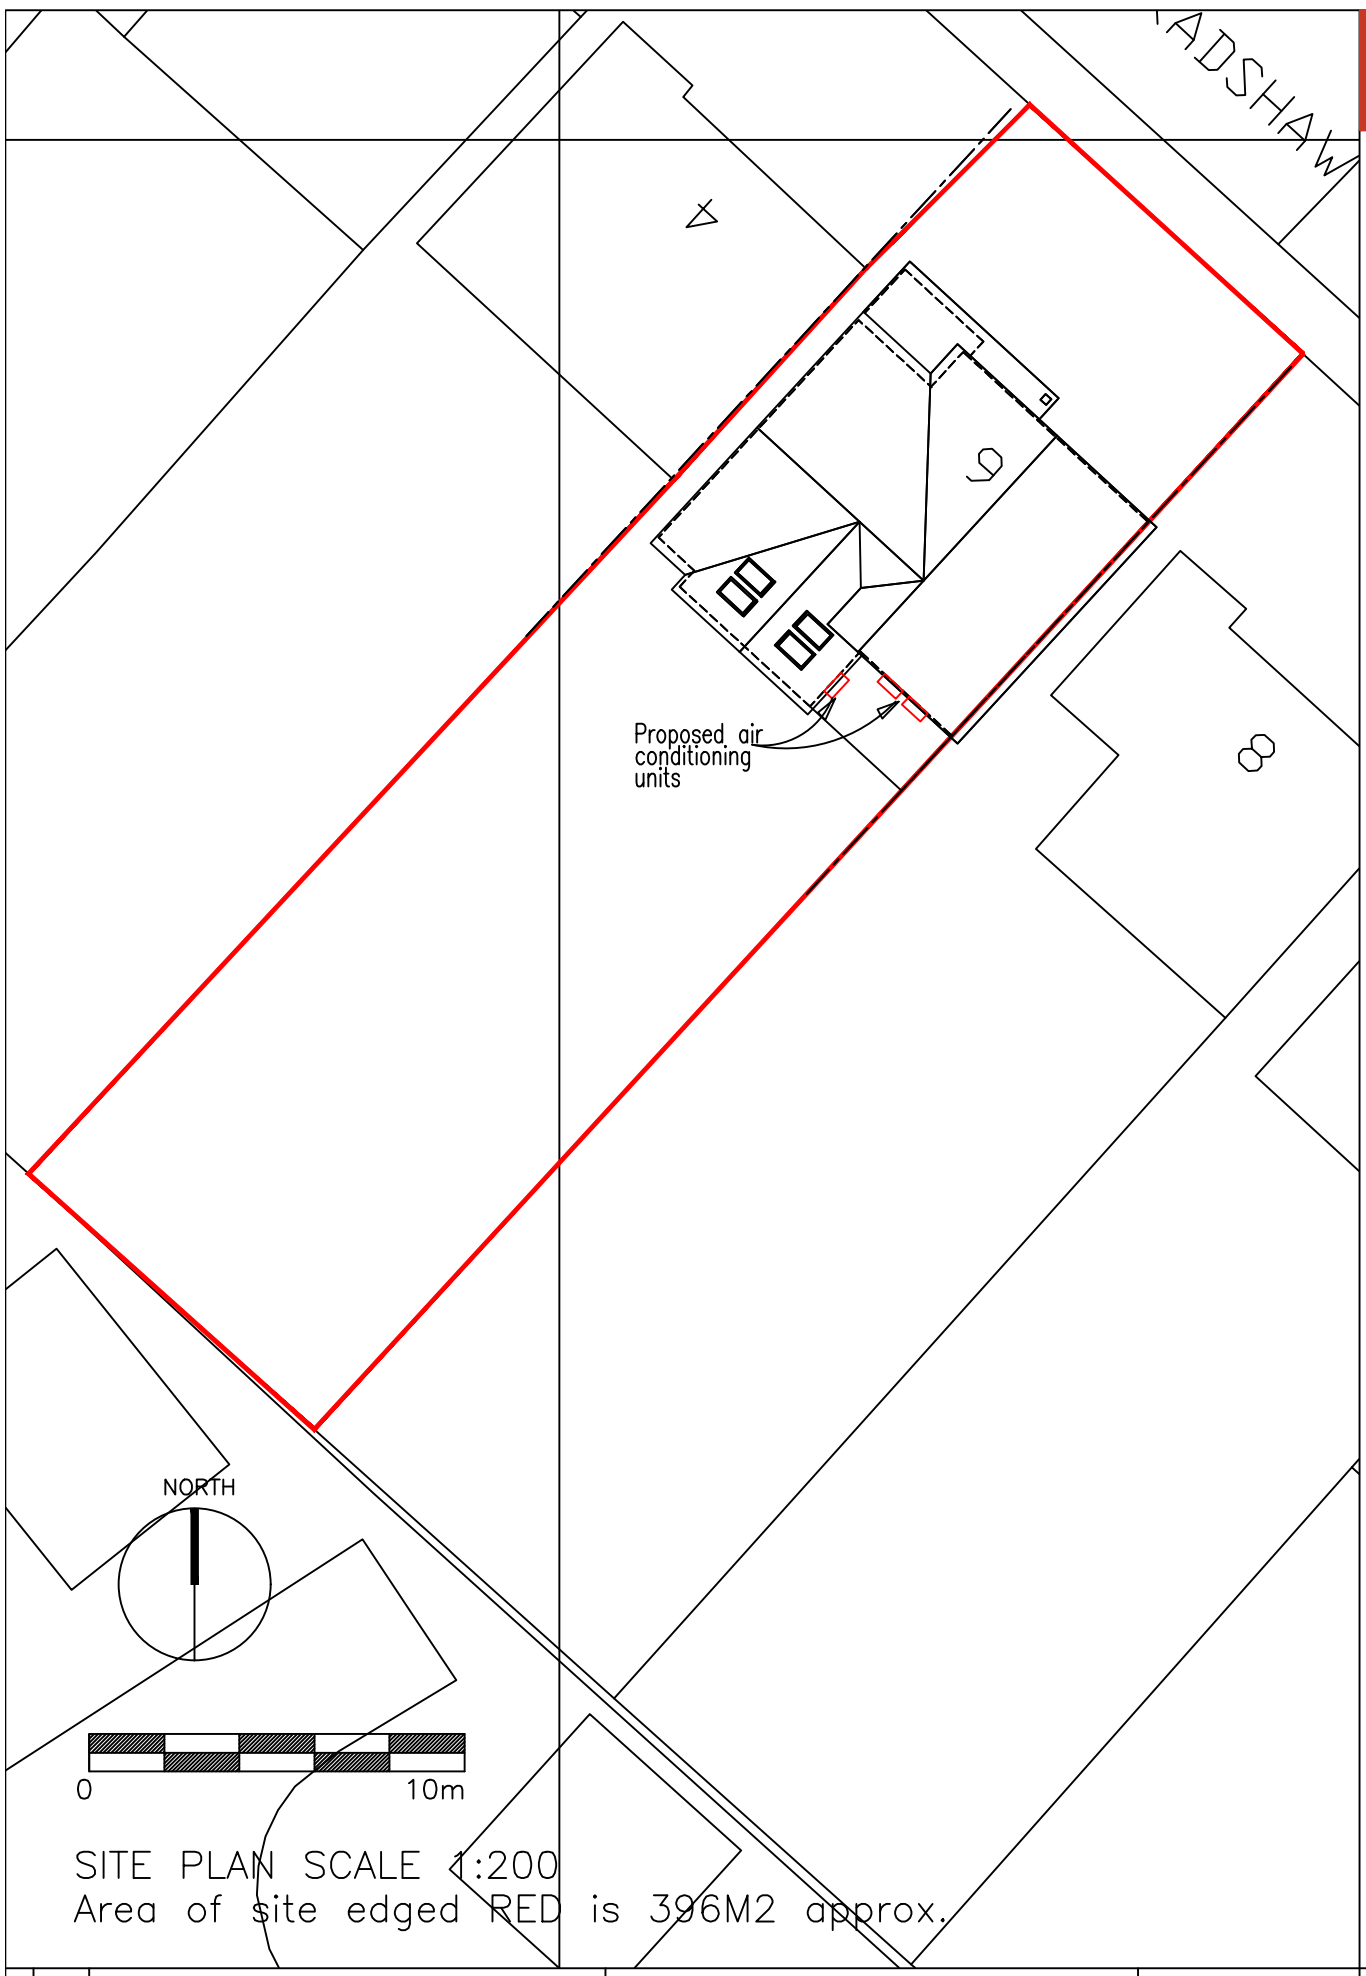

SITE PLAN SCALE 1:200
Area of site edged RED is 396M2 approx.

RIBA Chartered Practice

David McPhee Chartered Architect

1 Rutland Drive Mickleover Derby DE3 9FW Tel- 01332 988279 E mail- dave@davidmcpheearchitect.co.uk

AMENDMENTS
A AC units re-positioned, red line reverted back to boundary DM 27/10/2022

PROJECT NAME Addition of Air Conditioning Units 6 Bradshaw Croft Belper			JOB NO. DMA16–004
DRAWING TITLE Scheme Design 101 Site Plan as Proposed.			DWG NO. SK 81 104
SCALE 1:200	DRAWN BY DMcPhee	DATE 09/09/22	REV. A

This drawing is copyright
Contractor must check all dimensions on site, working only from grid & figure dimensions.
Any discrepancies are to be reported to the designer before work commences.