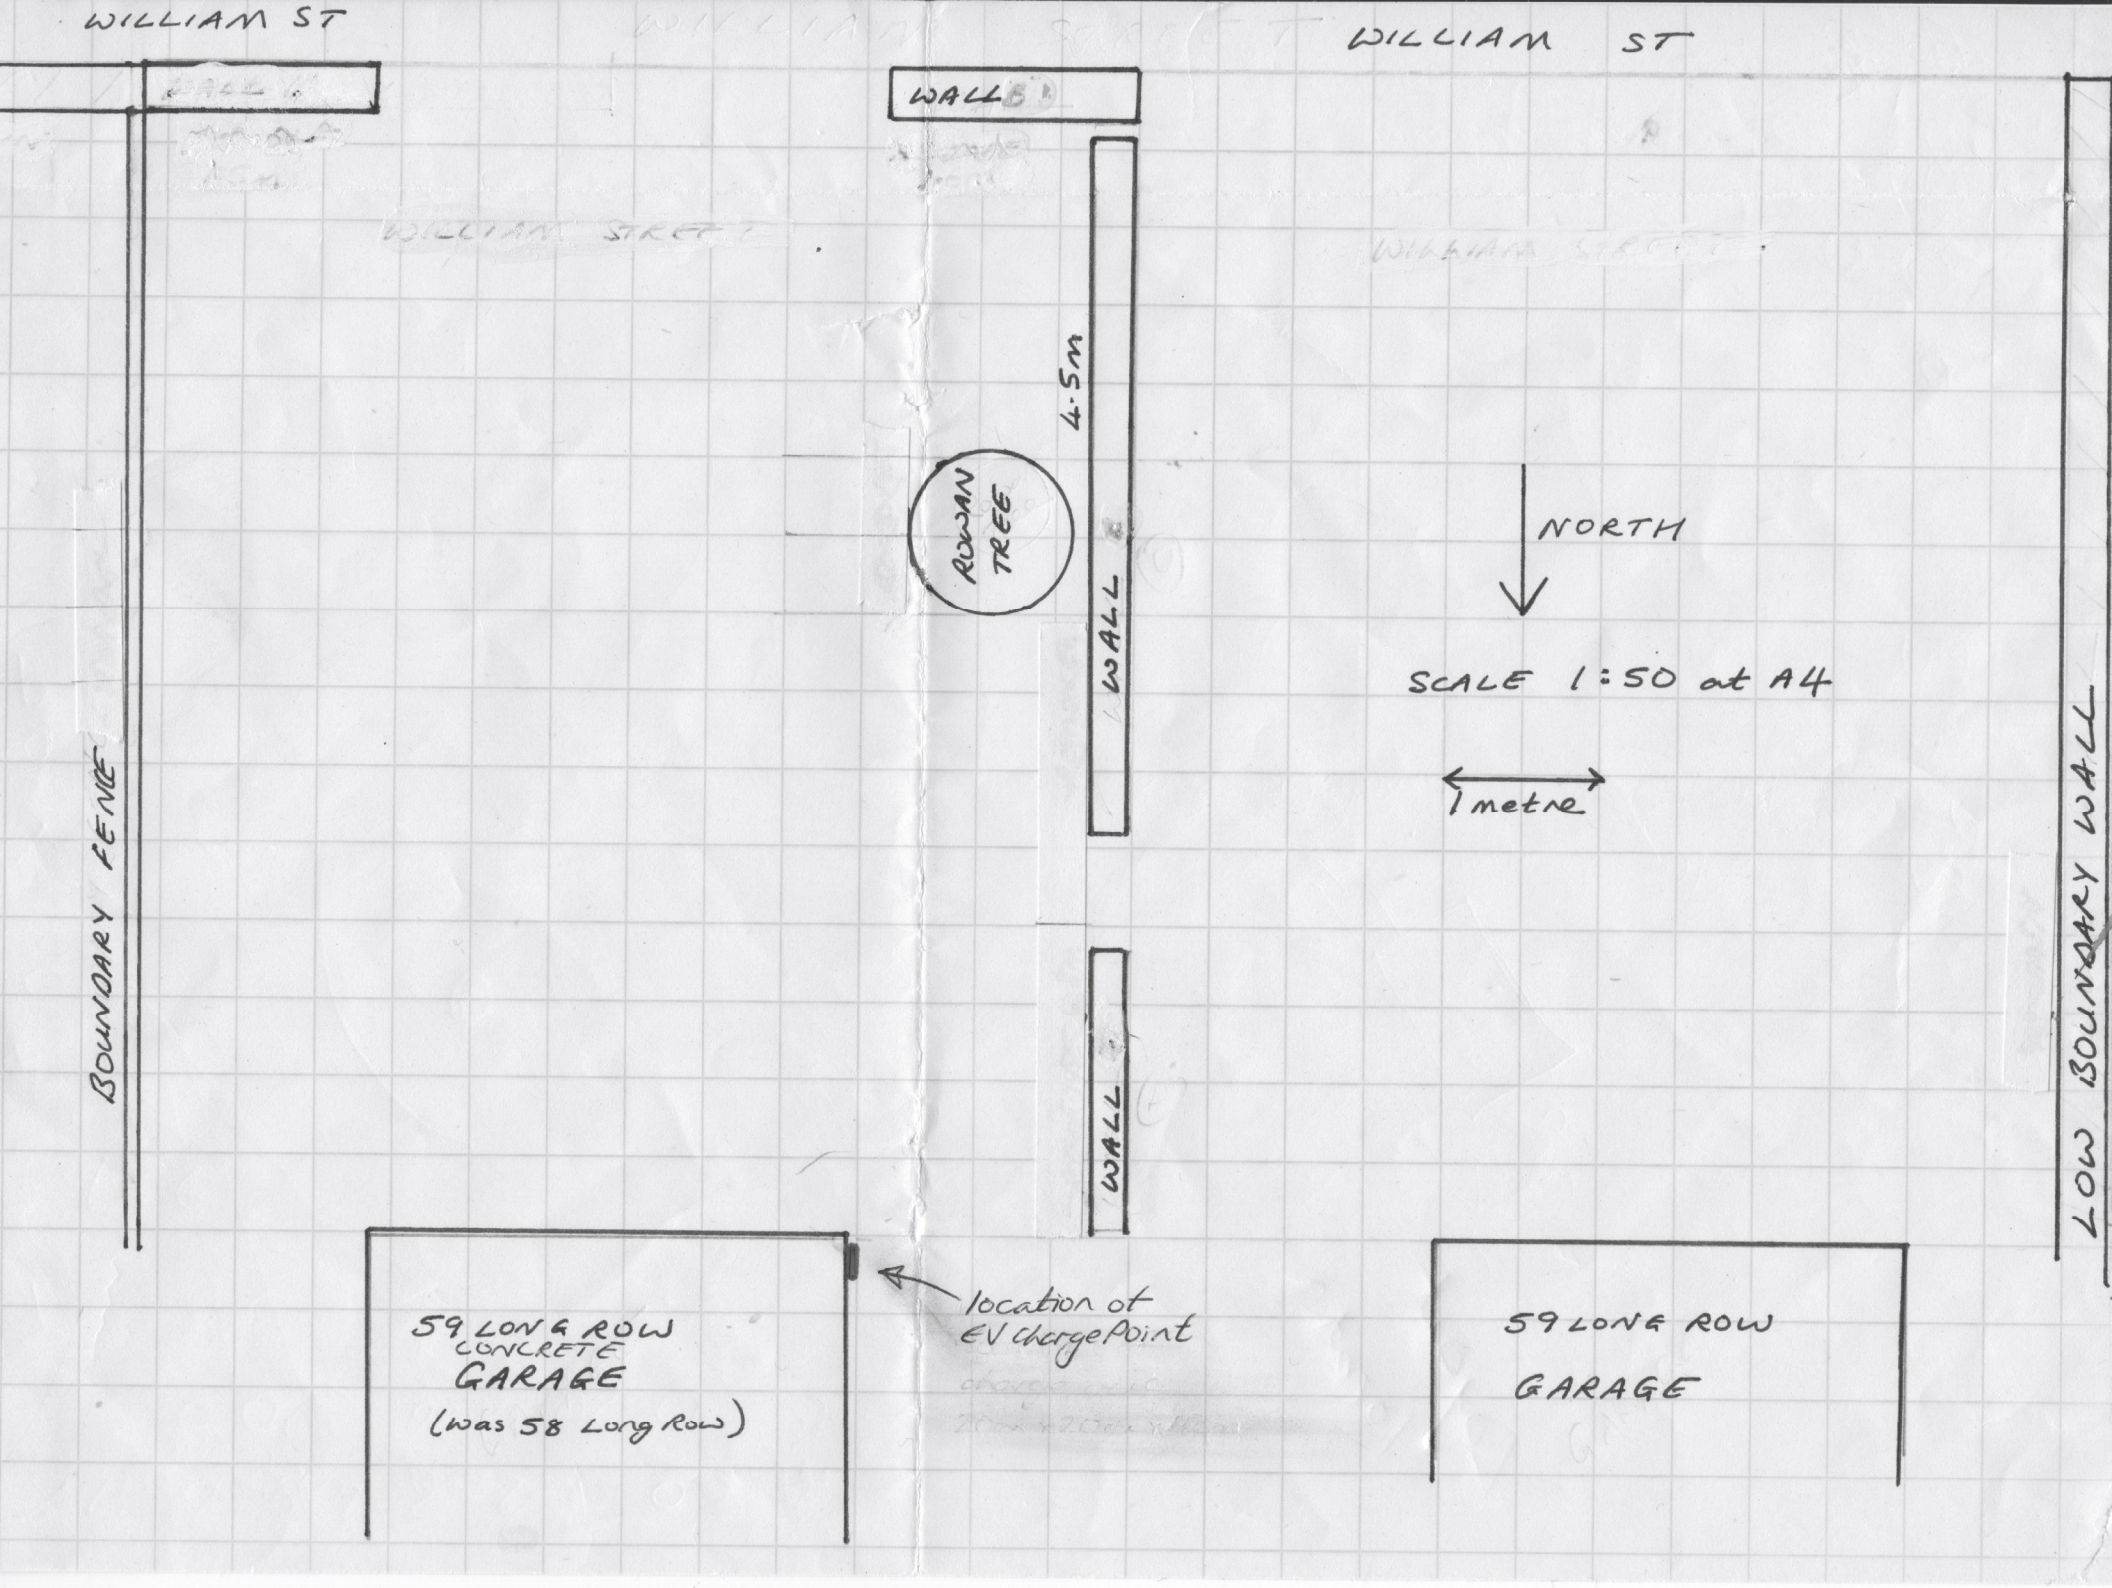

WILLIAM ST
WALL
WILLIAM ST
4.5m
ROWAN TREE
WALL
NORTH
SCALE 1:50 at A4
1 metre
WALL
BOUNDARY FENCE
LOW BOUNDARY WALL
location of EV chargePoint
59 LONG ROW CONCRETE GARAGE
(was 58 Long Row)
59 LONG ROW
GARAGE