Note
All measurements to be checked on site.
Do not scale off drawings without consulting the architect.

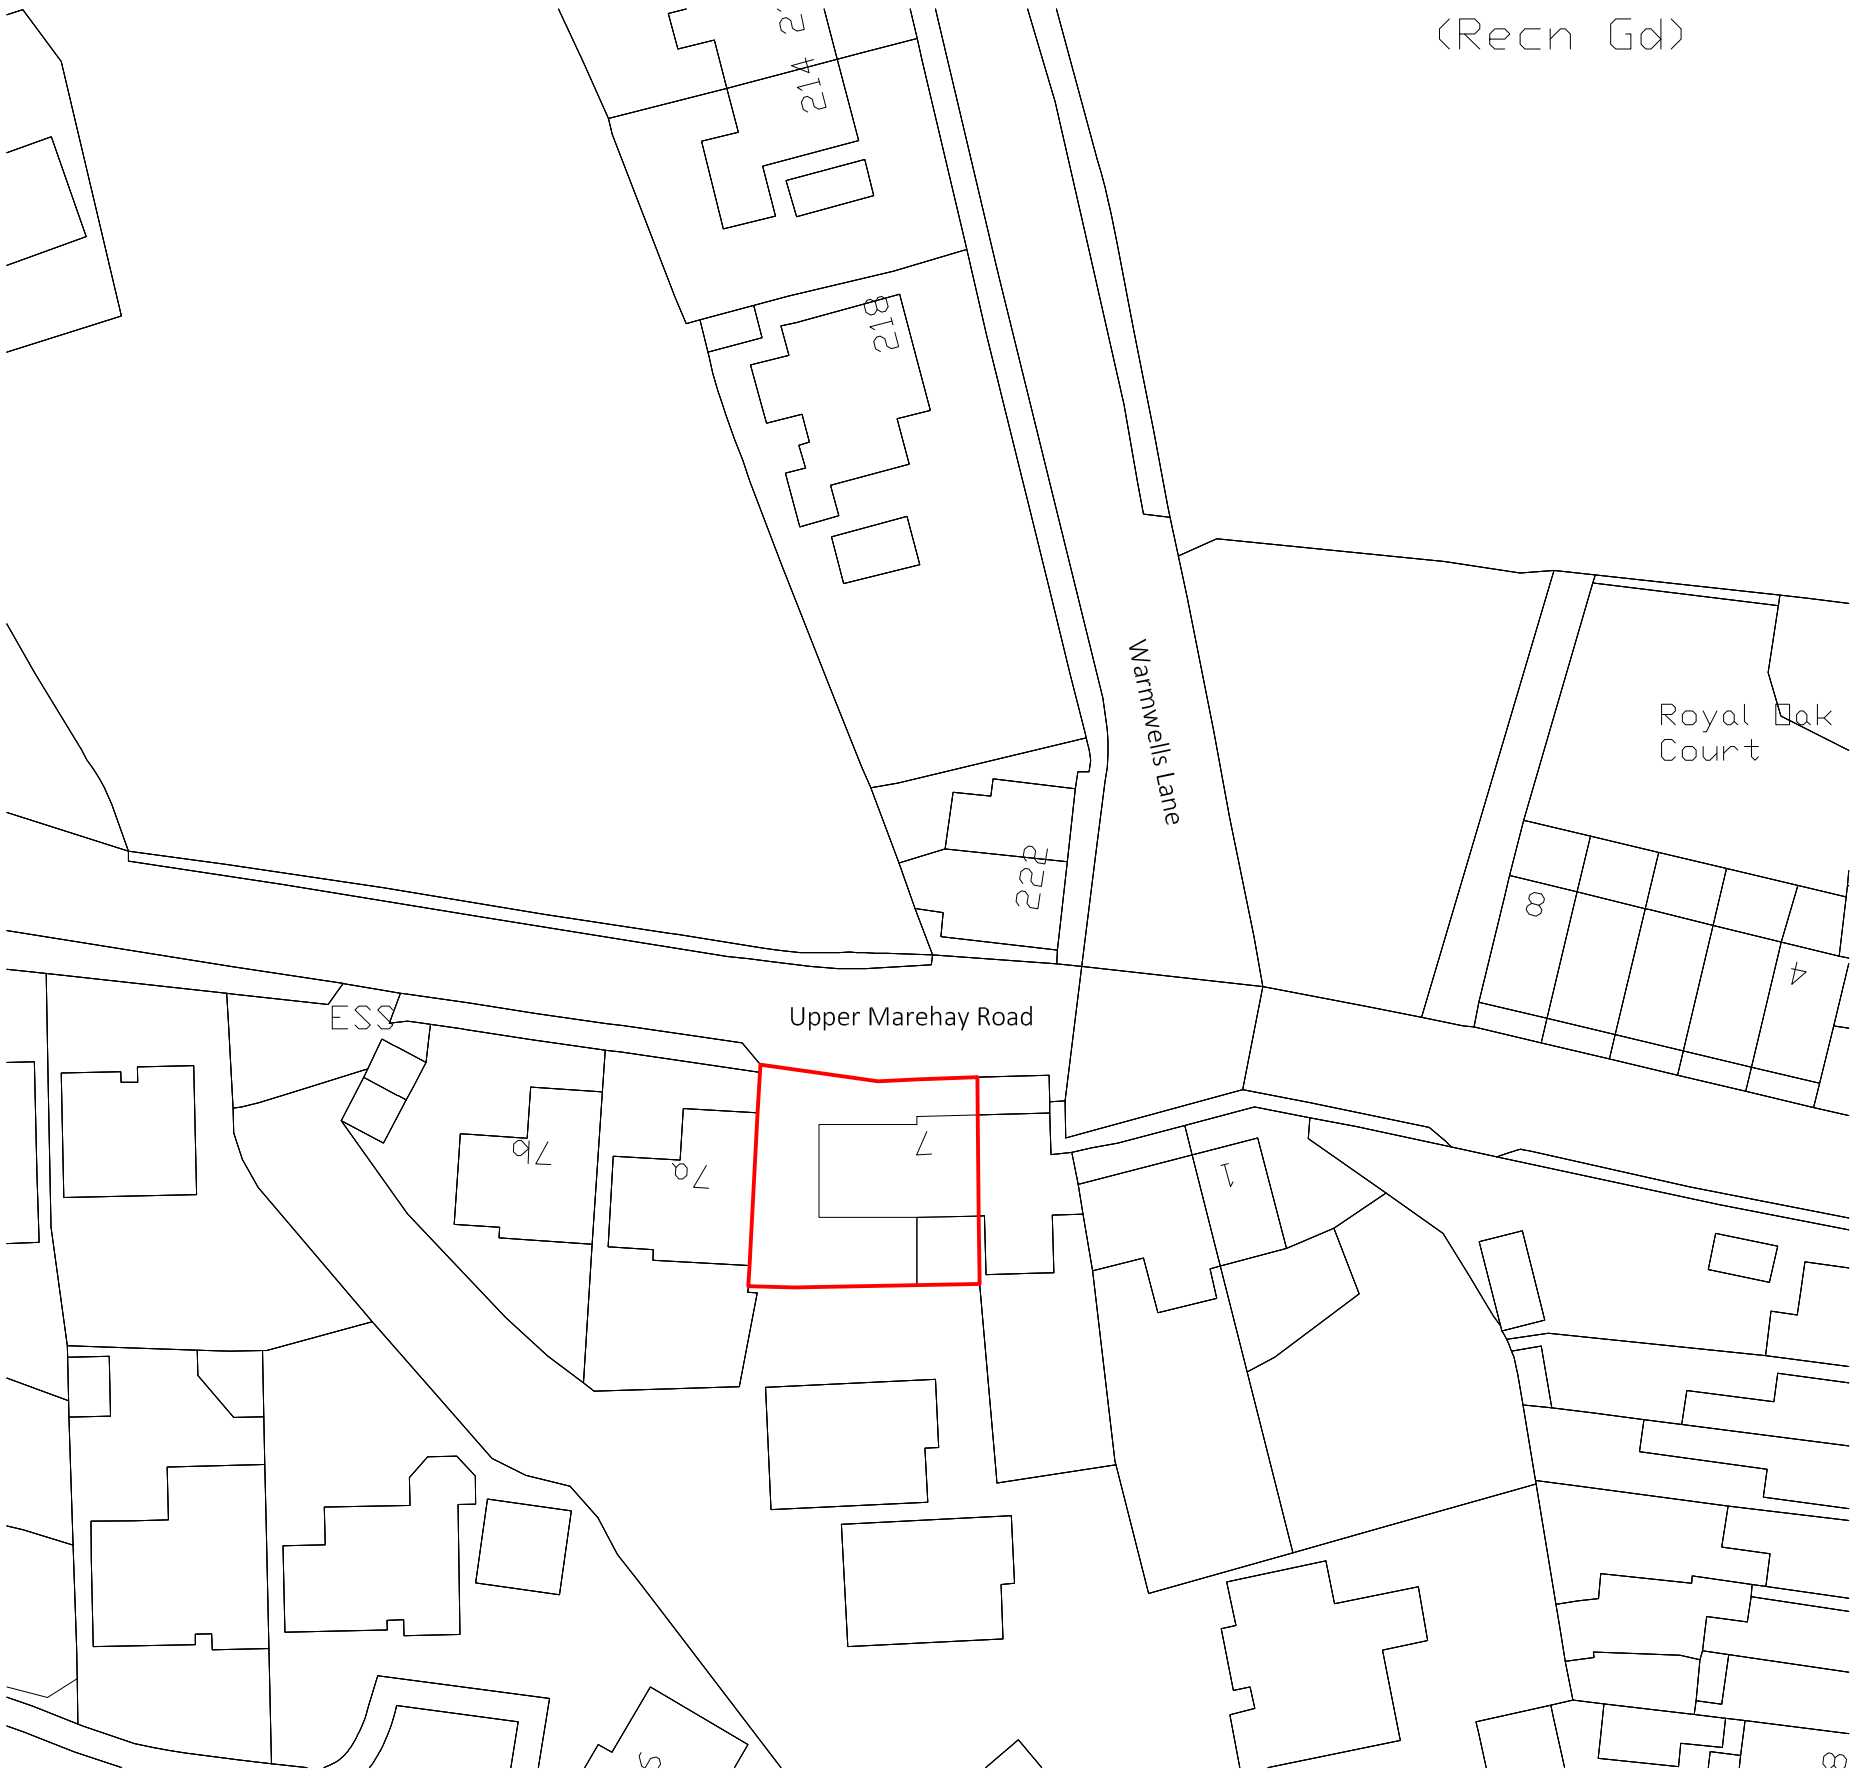

Block Plan - 1:500

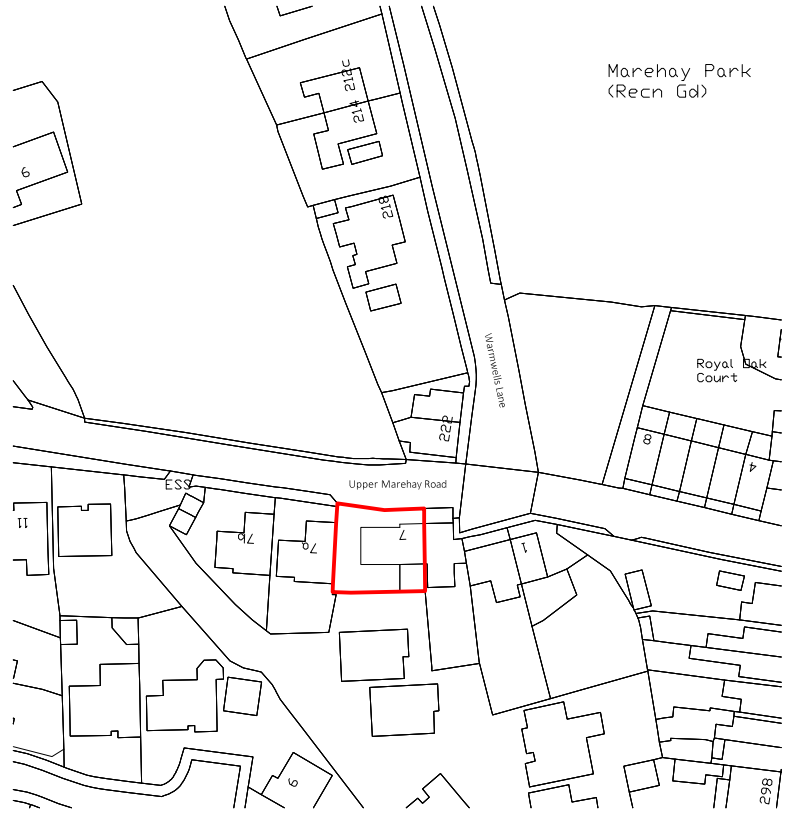

Location Plan - 1:1250

ReQuestAPlan
Map number: TQRQM22283165846761
Title: 22-014 - 7 Upper Marehay Road Marehay
Map Produced for: Mr S Holdstock - Planning
? Crown copyright and database rights 2022 OS 100042766
Project ID:
Date of Purchase: 10-10-2022
1 Years subscription from 10-10-2022 for 1 workstation.

No.	Revision	Date
B	Additional Road Name added	Oct 22

Project -
Single Storey Side Extension
7 Upper Marehay Road
Marehay

Title -
Location and Block Plans

Scale - **1:1250&1:500@A3**
Date - **Oct 22**

Job No.	Dwg No.	Rev.
22-014	**01**	**B**

ARCHITECTURAL DESIGN

Phone - 07816315865
Email - david.bird@dbarchitecturaldesign.co.uk