Note
All measurements to be checked on site.
Do not scale off drawings without consulting the architect.

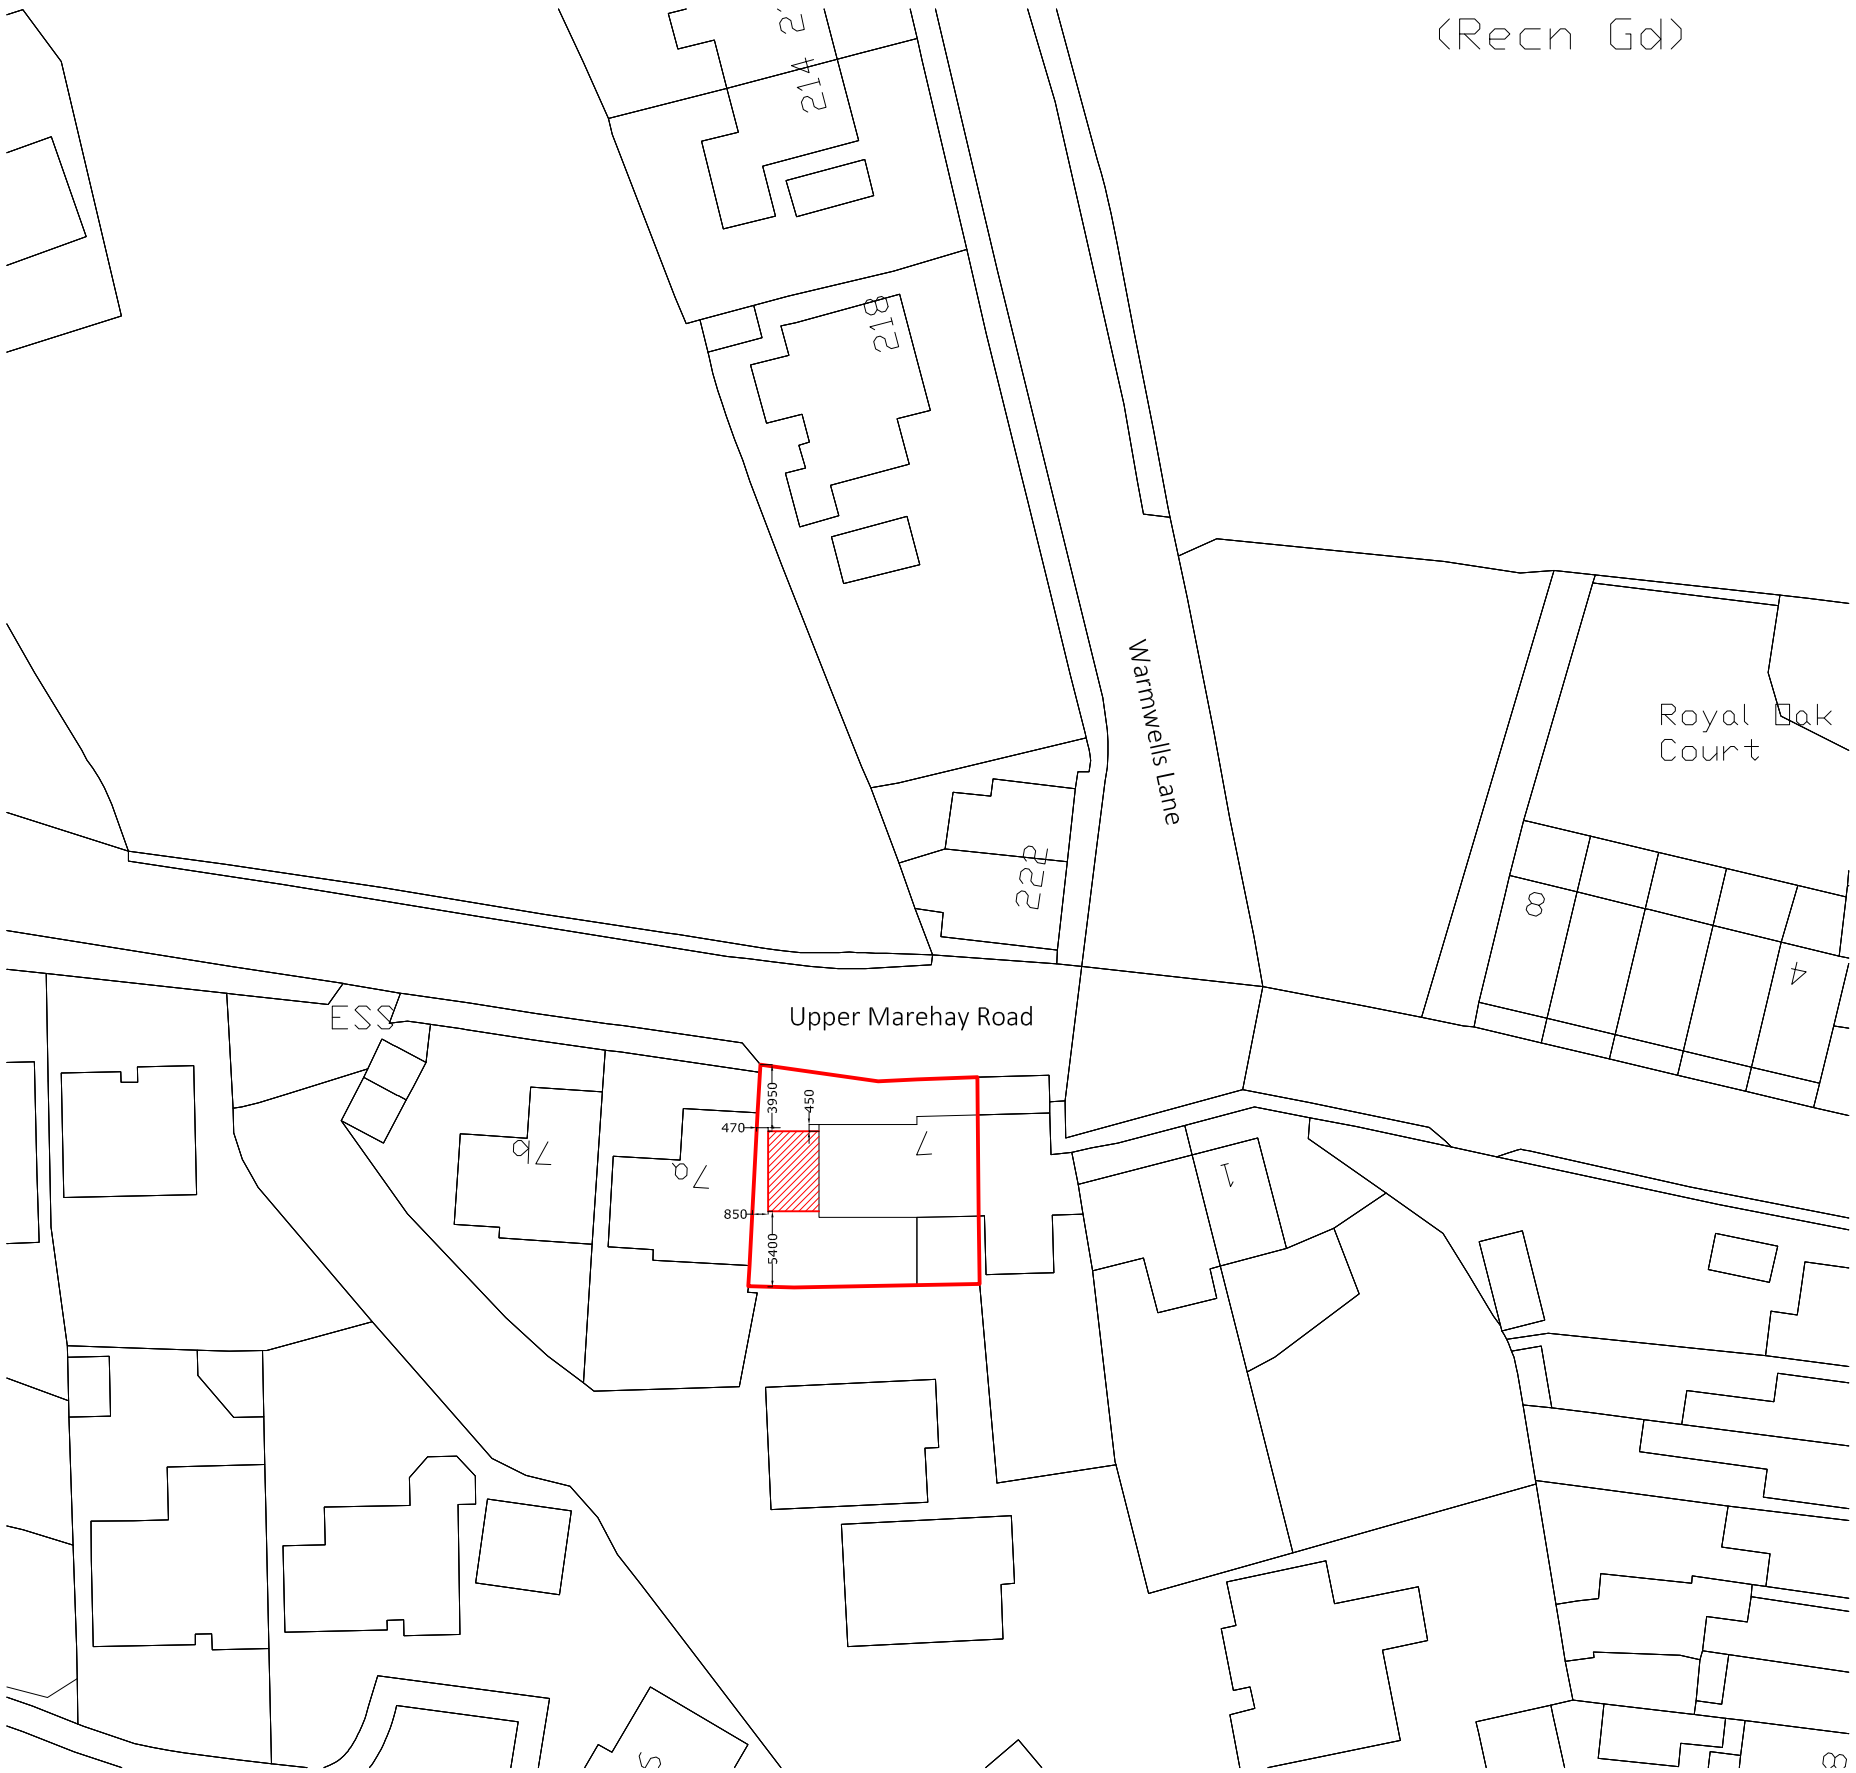

Block Plan - 1:500

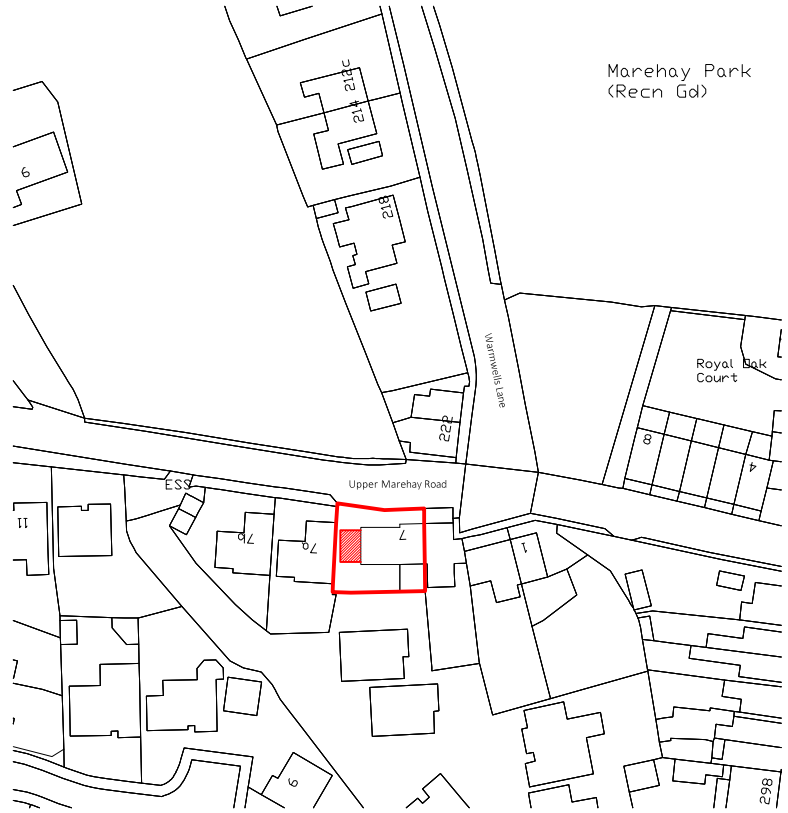

Location Plan - 1:1250

No.	Revision	Date
B	Additional Road Name added	Oct 22

Project -
Single Storey Side Extension
7 Upper Marehay Road
Marehay

Title -
Proposed Location and Block Plans

Scale - **1:1250&1:500@A3**
Date - **Oct 22**

Job No.	Dwg No.	Rev.
22-014	**02**	**B**

ARCHITECTURAL DESIGN
Phone - 07816315865
Email - david.bird@dbarchitecturaldesign.co.uk