
53 Ferrers Way Ripley Derbyshire DE5 3GZ

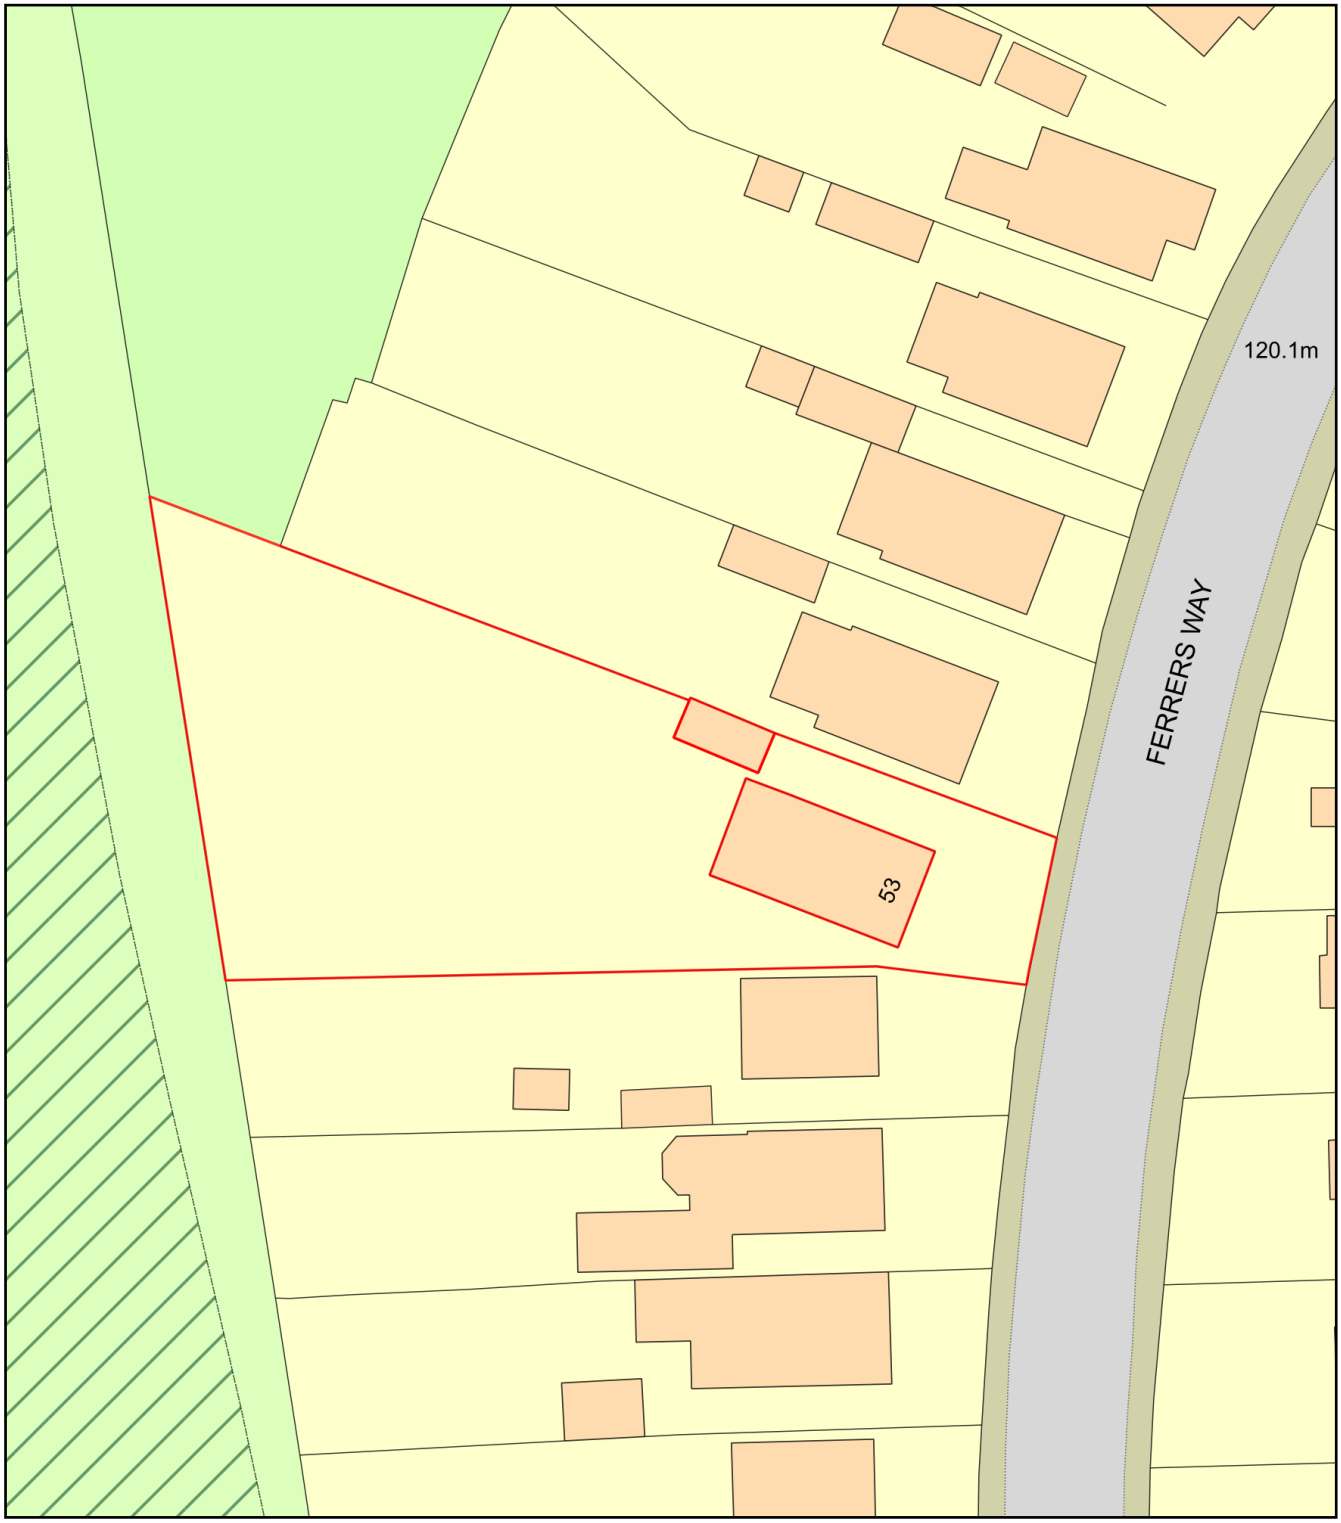

0 20
Metres

N

ReQuestaPlan

Plan Produced for:	Mr & Mrs Taylor
Date Produced:	28 Oct 2022
Plan Reference Number:	TQRQM22245093258154
Scale:	1:500 @ A4

© Crown copyright and database rights 2021 OS 100042766