
Do not scale this drawing. All discrepancies to be clarified with project Architect. If in doubt ask.

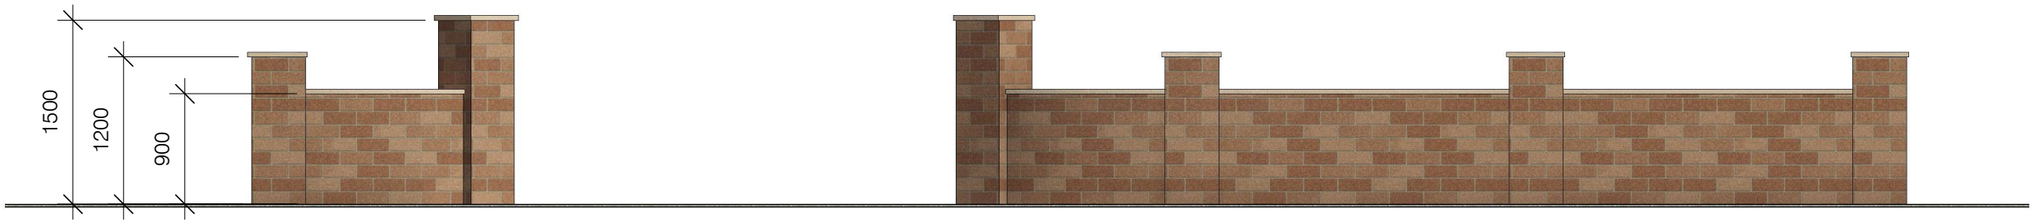

1

Wall Elevation

Scale: 1 : 50

Rev	Date	Description	By	Chk'd
C	16/05/22	Building Regulations issue	HB	EB
B	16/05/22	Front gates removed	HB	EB
A	19/04/22	Planning Application	HB	EB

hampton booth

Client

Mr Paul Buxton

Project

57 Codnor Denby Lane
Codnor
Ripley
Derbyshire
DE5 9SP

Drawing Title

Proposed Boundary Wall Elevation

Scale	Sheet Size	Date
1 : 50	A3	05.04.22

Revision

C