
1:50 43 Loscoe Derby Lane

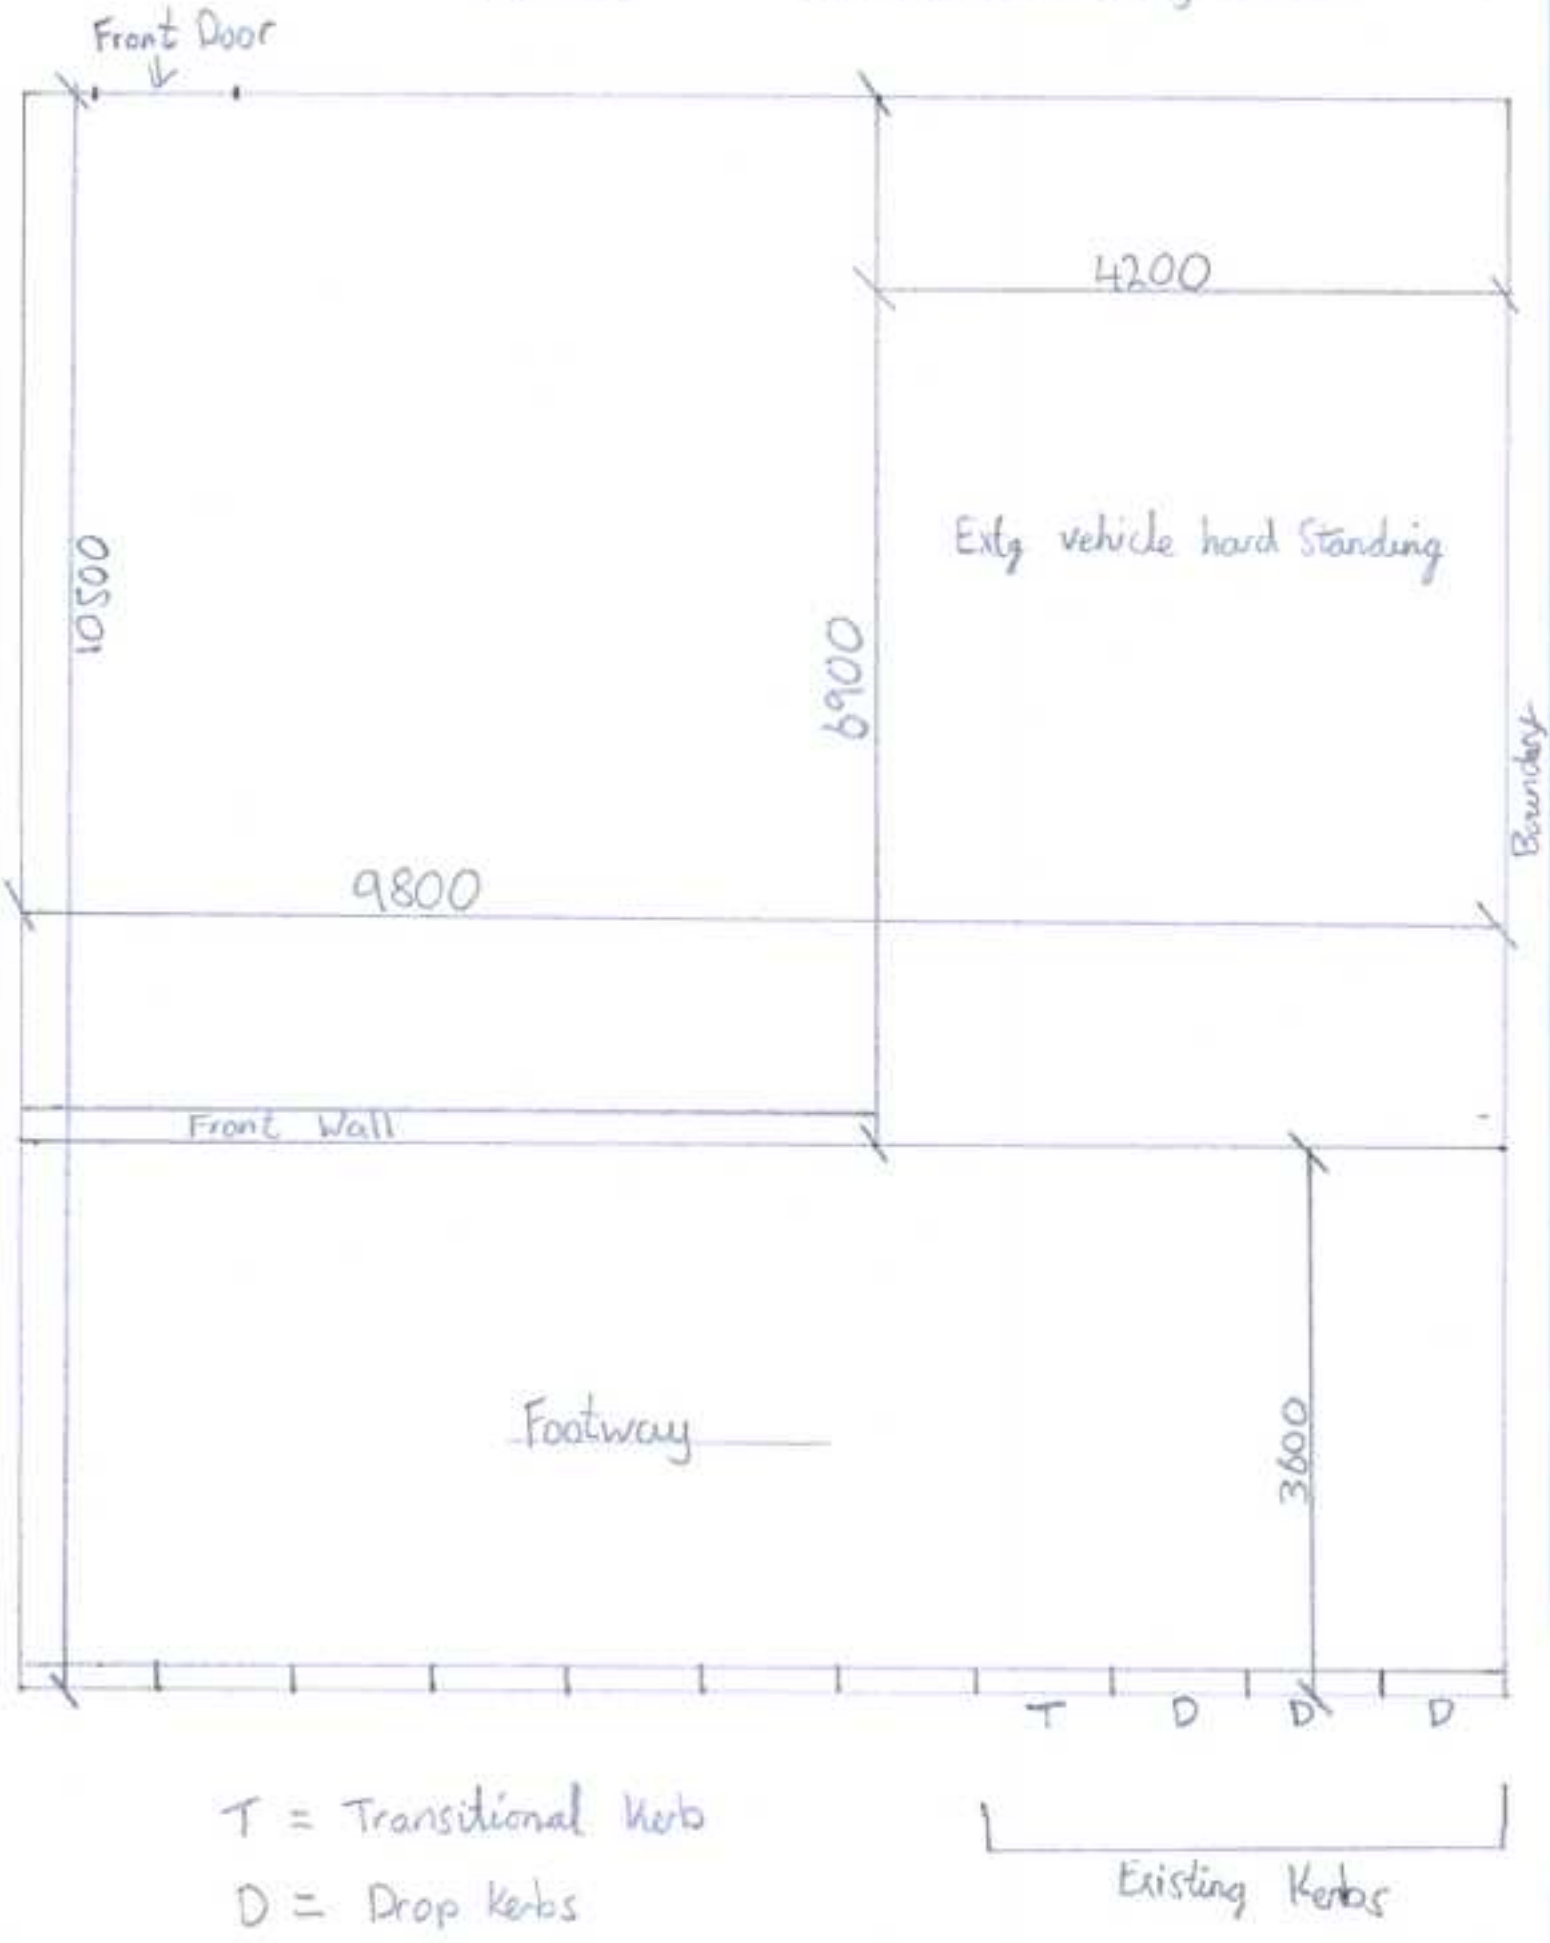

T = Transitional Kerb

D = Drop Kerbs

Existing Kerbs