
Revision			Date	
REV	A	Red Line Amended	04.11.2021	JC
	B	Visibility Splay Added	30.11.2021	JC
	C	Minor Amendments to Vis Splay	04.10.2021	JC

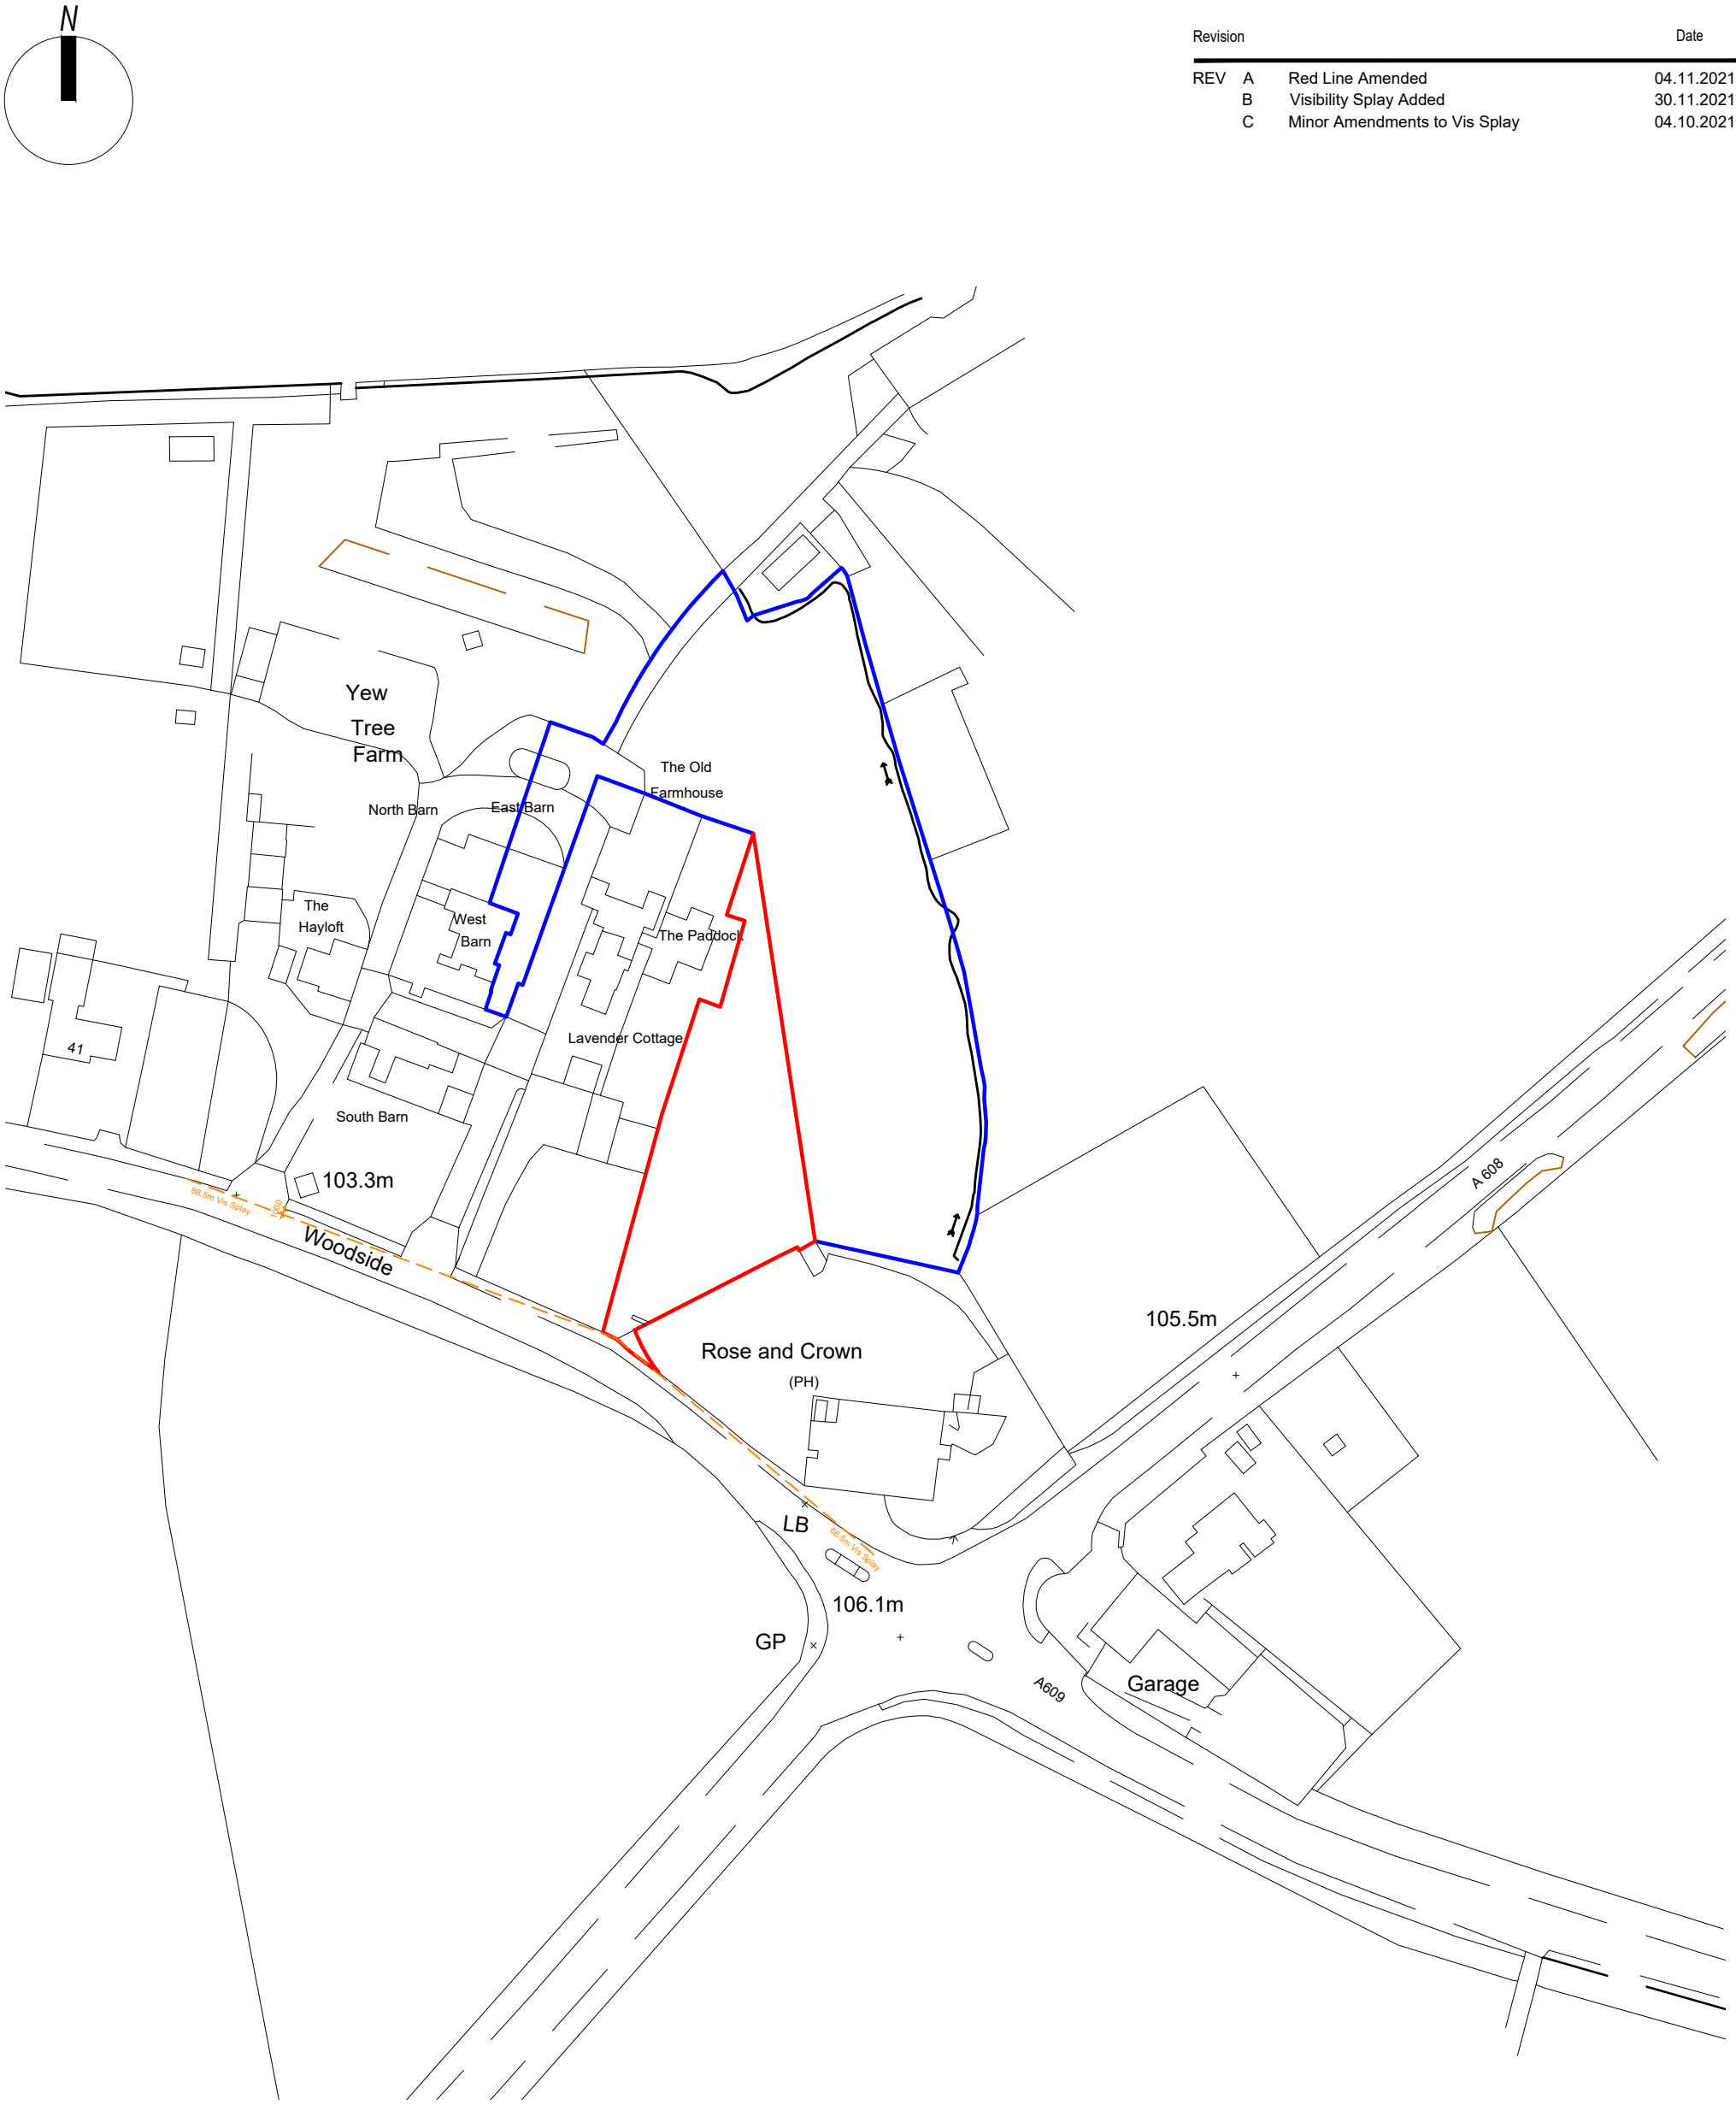

Site Location Plan
Scale 1:1250

KEY
- Application Site Area = 1777 m²
- Land also in applicant's ownership - 4484m²
- Visibility splay from 2.4m

25m SCALE 1:1250

PlanningDesign
Second Floor, Suite 3
Woburn House
Vernon Gate
Derby
DE1 1UL
Tel: 01332 347 371
E-mail: info@planningdesign.co.uk
www.planningdesign.co.uk

CLIENT: Mr Wood	PROJECT DESCRIPTION: Outline Application for New Dwelling on Land at Yew Tree Farm
	DRAWING TITLE: SLP
	DRAWN BY: JC / CHECKED BY: MK
	DRAWING NUMBER: 001 / REVISION: C
	SCALE: 1:1250 @ A3 / DATE: October 2021
STATUS: PLANNING	DRAWING REF: 3531- 001C

© COPYRIGHT EXISTS ON THE DESIGNS AND INFORMATION SHOWN ON THIS DRAWING : The Contractor must verify all dimensions on site before making shop drawings or commencing work of any kind. No dimensions to be scaled from this drawing. Architect to be notified of any discrepancies in dimensions immediately