

Front (South) Elevation
(Scale 1:100 @ A1)



Side (East) Elevation
(Scale 1:100 @ A1)



Rear (North) Elevation
(Scale 1:100 @ A1)

Ground Floor Plan
(Scale 1:50 @ A1)

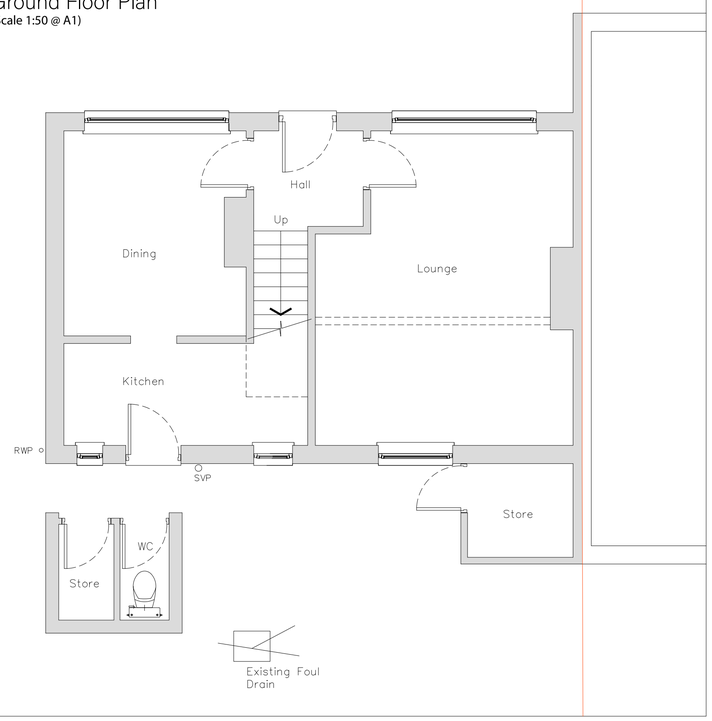

First Floor Plan
(Scale 1:50 @ A1)

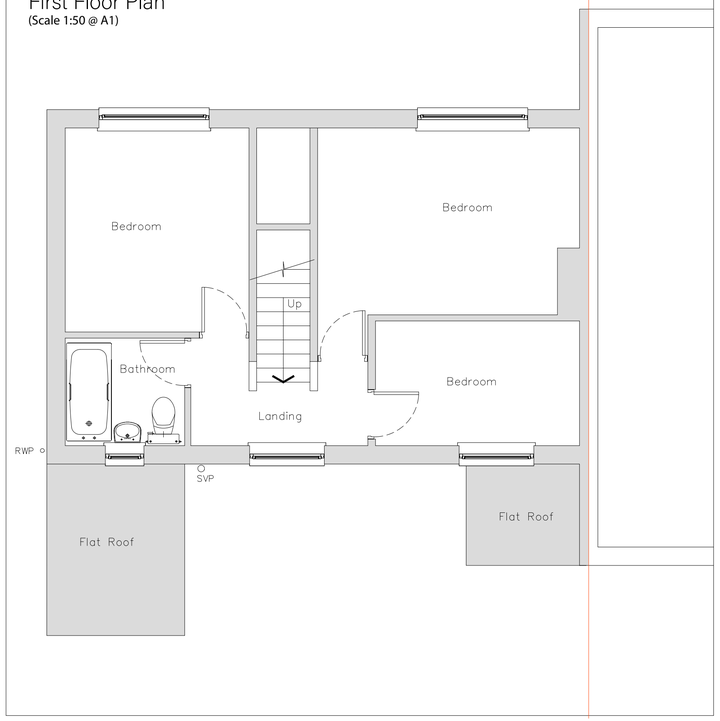

Project
Proposed Rear Extension at 68 Meadow Vale

Drawing Title
Existing Plans and Elevations

Date
19/05/2020

Scale
As Shown @ A1

CV Design
4 Ferrers Crescent, Duffield, Belper,
DE56 4DH
07563551543
claire99varin@gmail.com

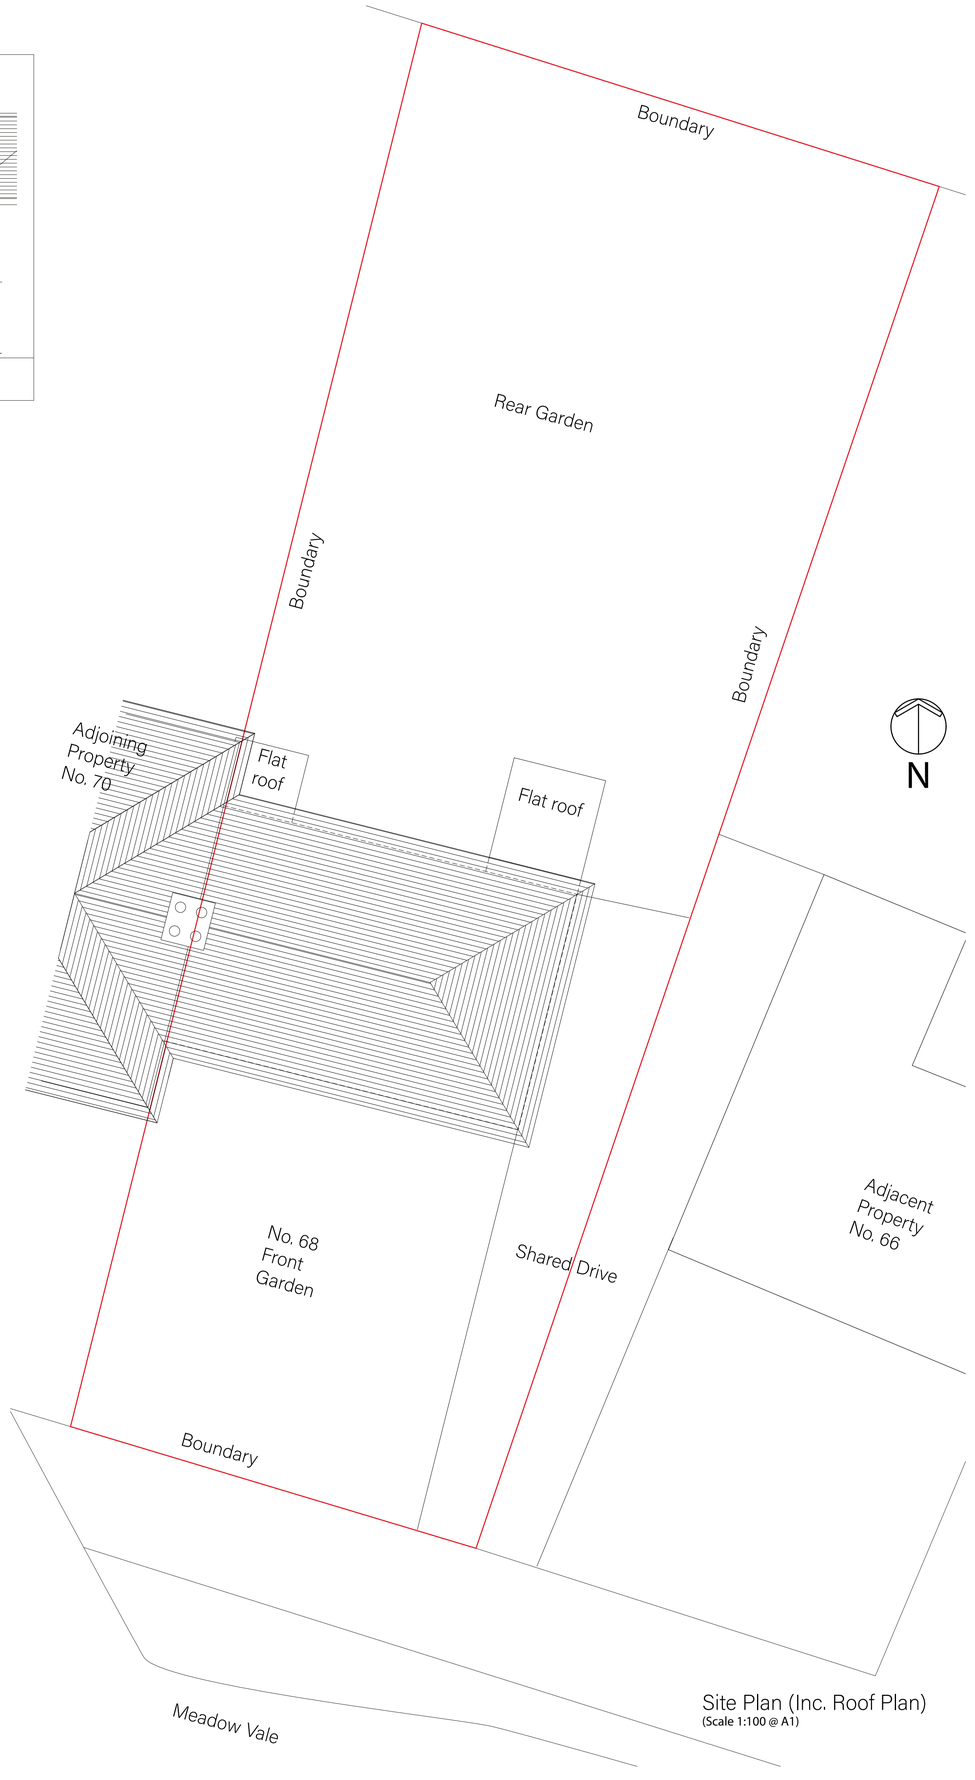

Site Plan (Inc. Roof Plan)
(Scale 1:100 @ A1)