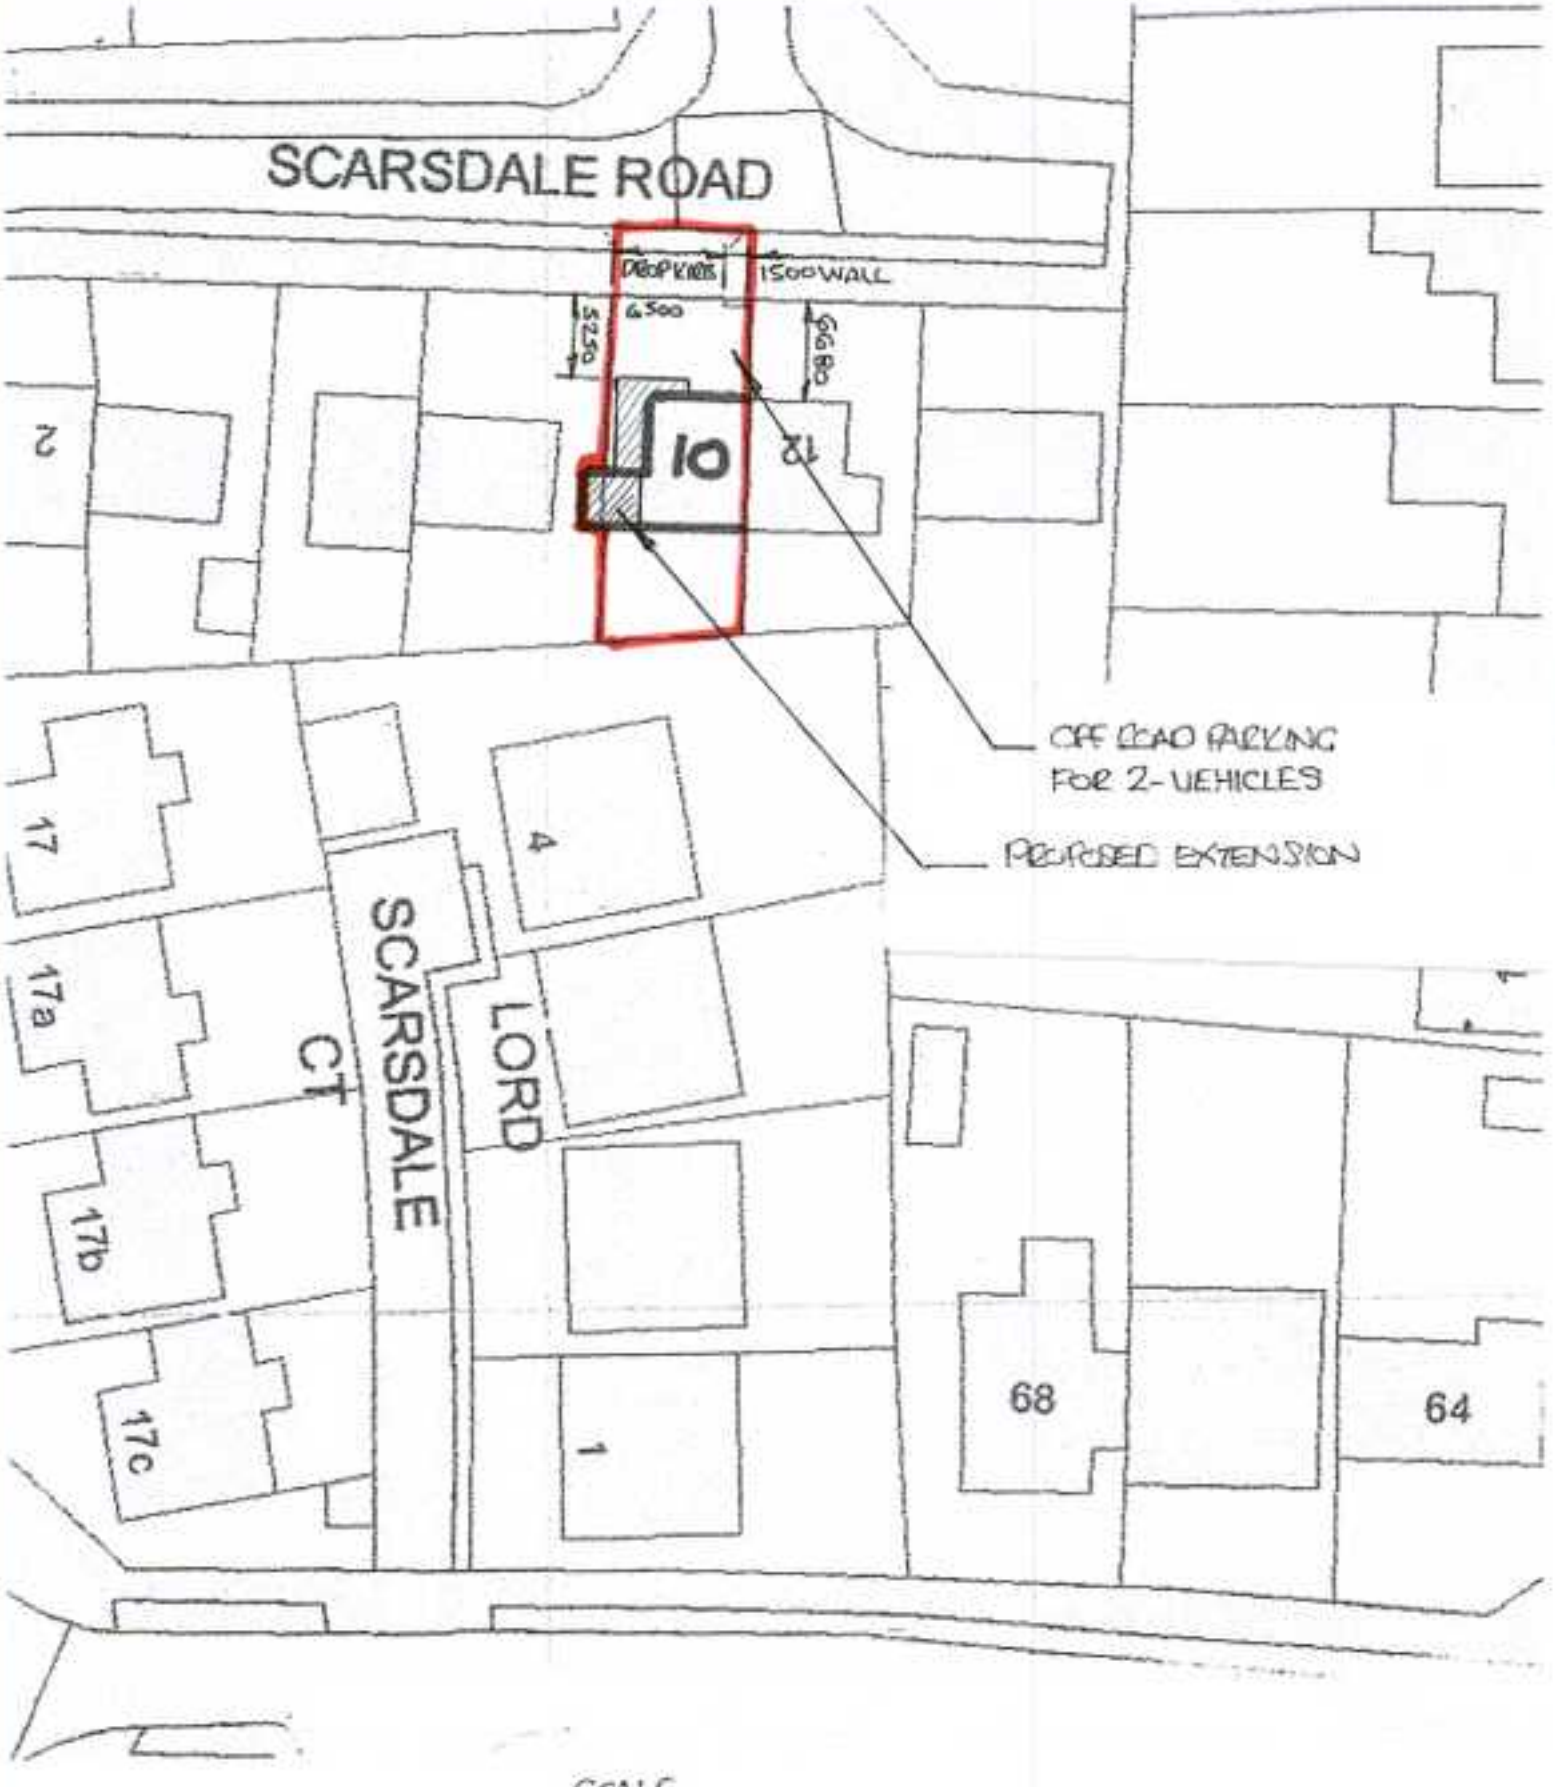
SCARSDALE ROAD
DROPKERB
1500 WALL
4500
5250
6680
10
12
2
17
17a
17b
17c
4
1
SCARSDALE CT
LORD
68
64
OFF ROAD PARKING FOR 2-VEHICLES
PROPOSED EXTENSION

SCALE
1:500

N