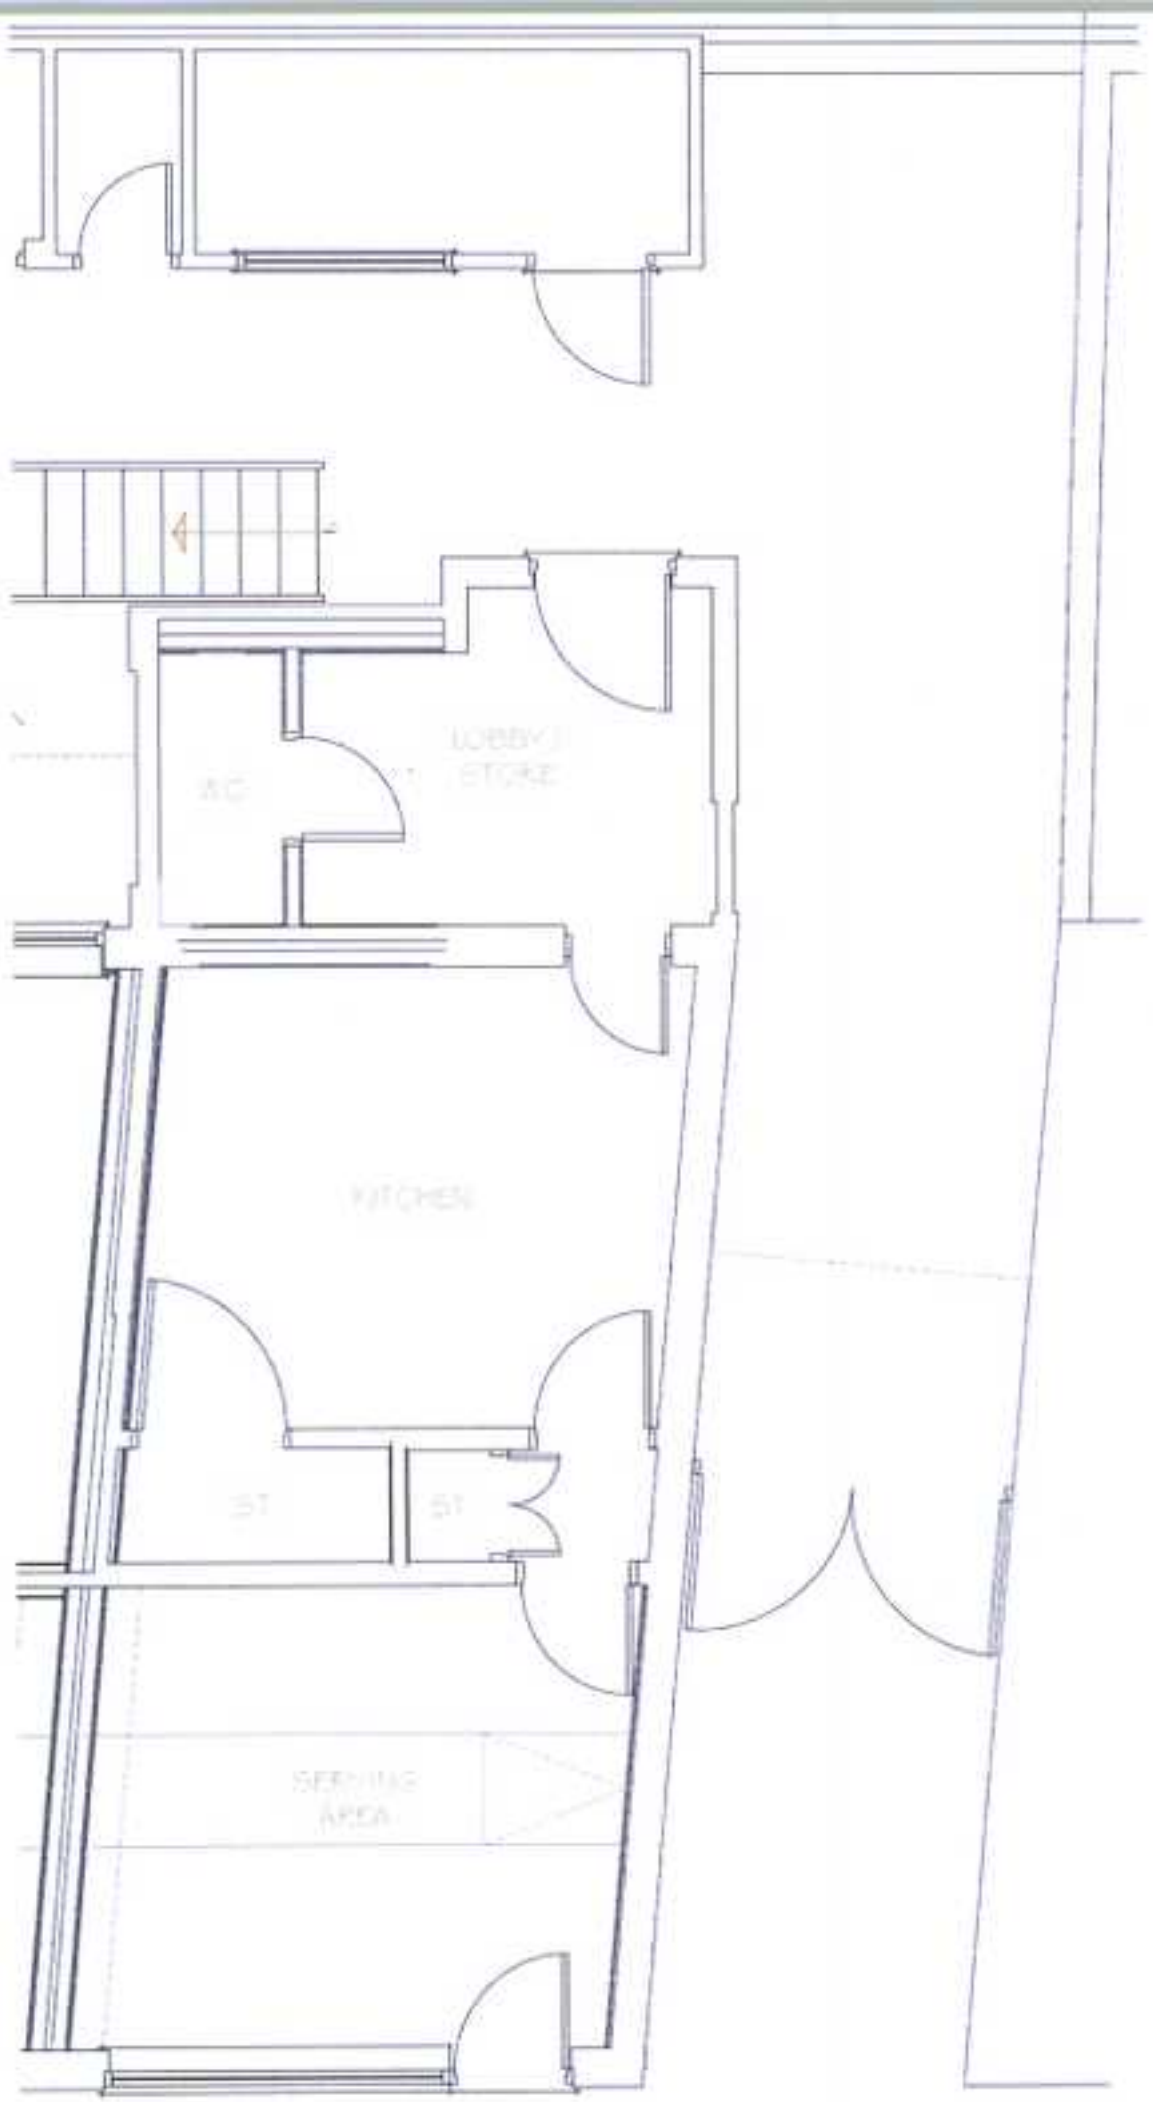

GROUND FLOOR LAYOUT (EXISTING)

SCALE = 1:50