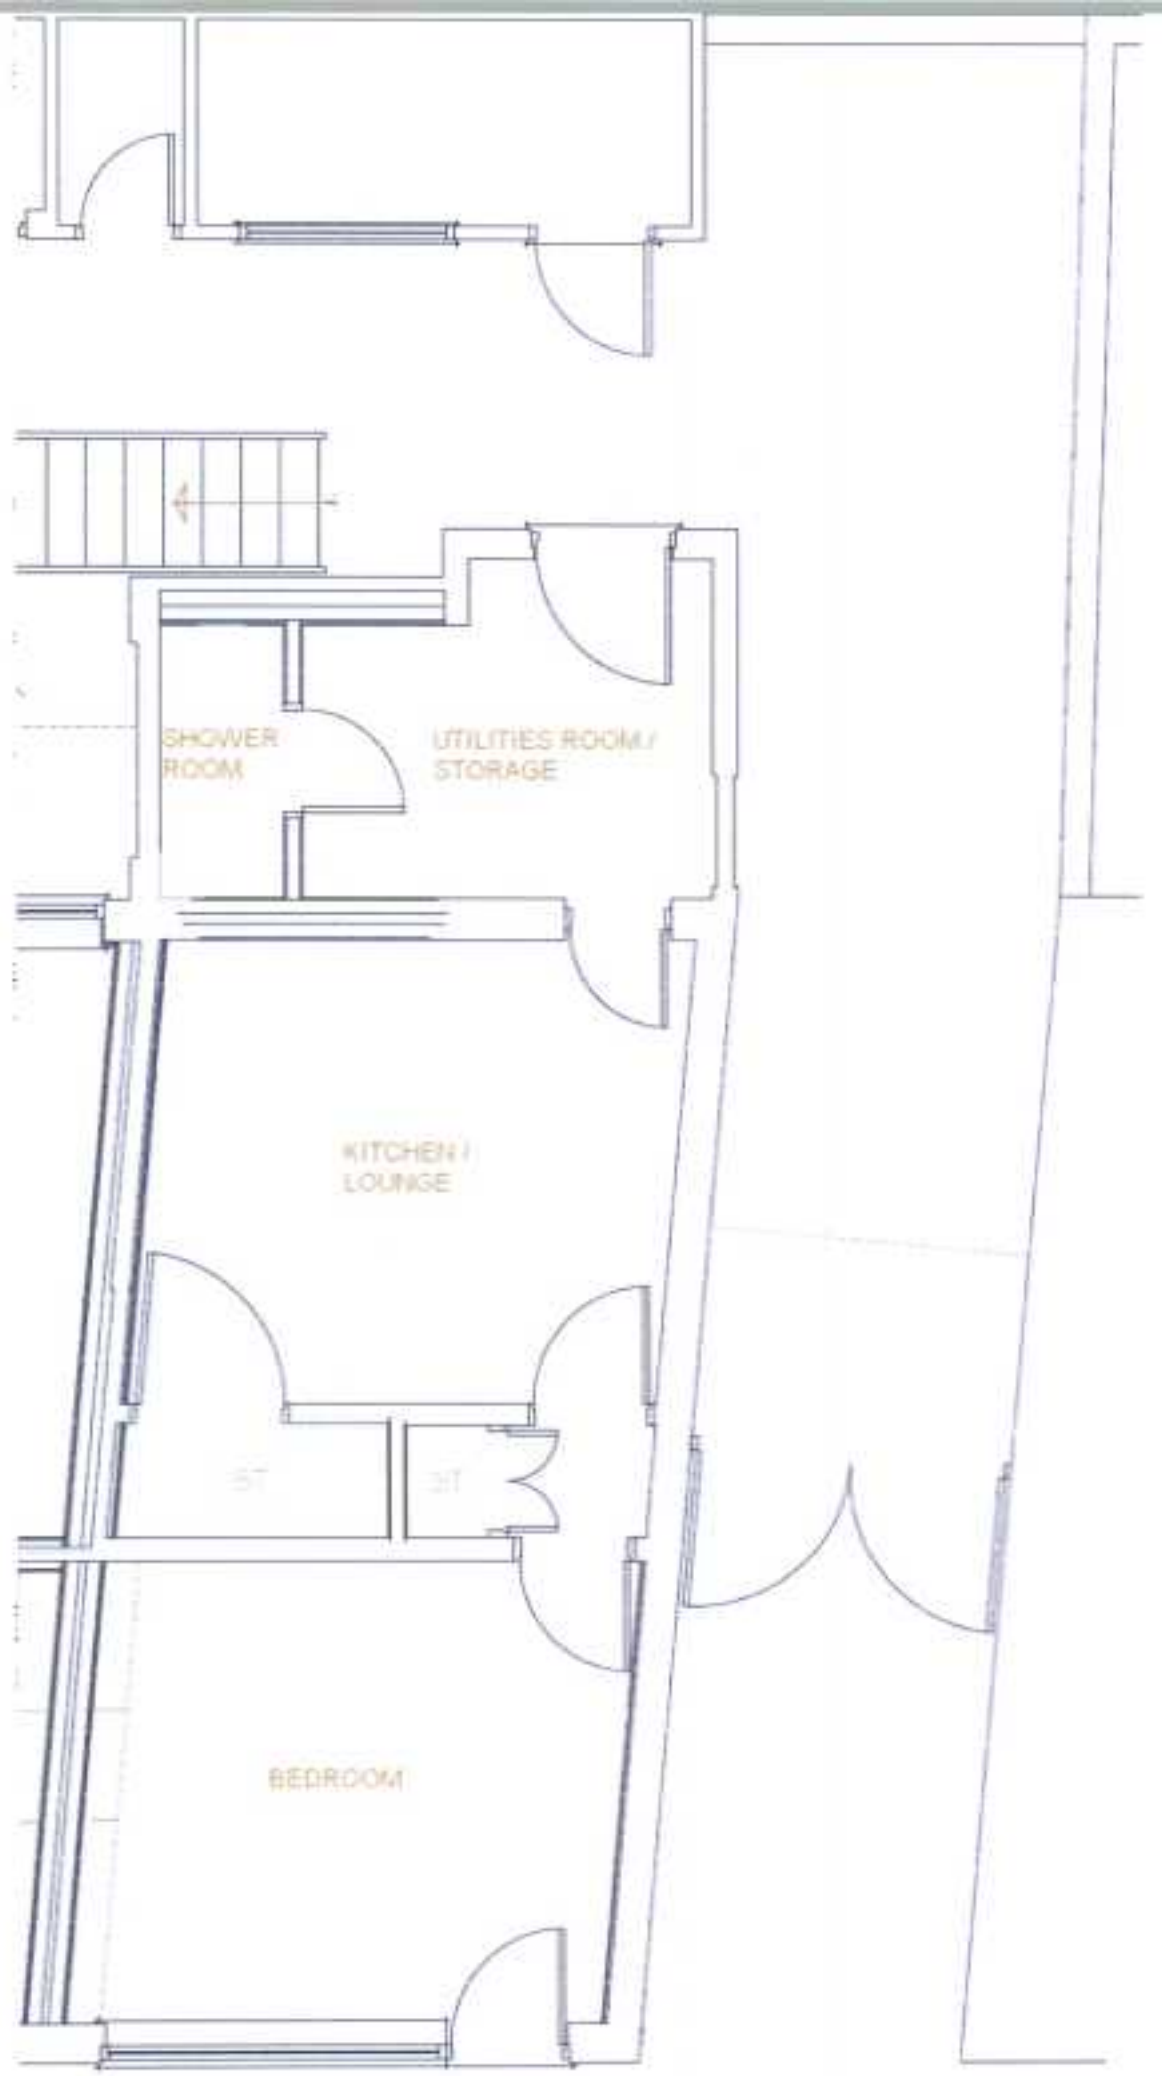

GROUND FLOOR LAYOUT (PROPOSED)

SCALE = 1:50