

Front (South) Elevation
(Scale 1:100 @ A1)



Side (East) Elevation
(Scale 1:100 @ A1)



Rear (North) Elevation
(Scale 1:100 @ A1)

Ground Floor Plan
(Scale 1:50 @ A1)

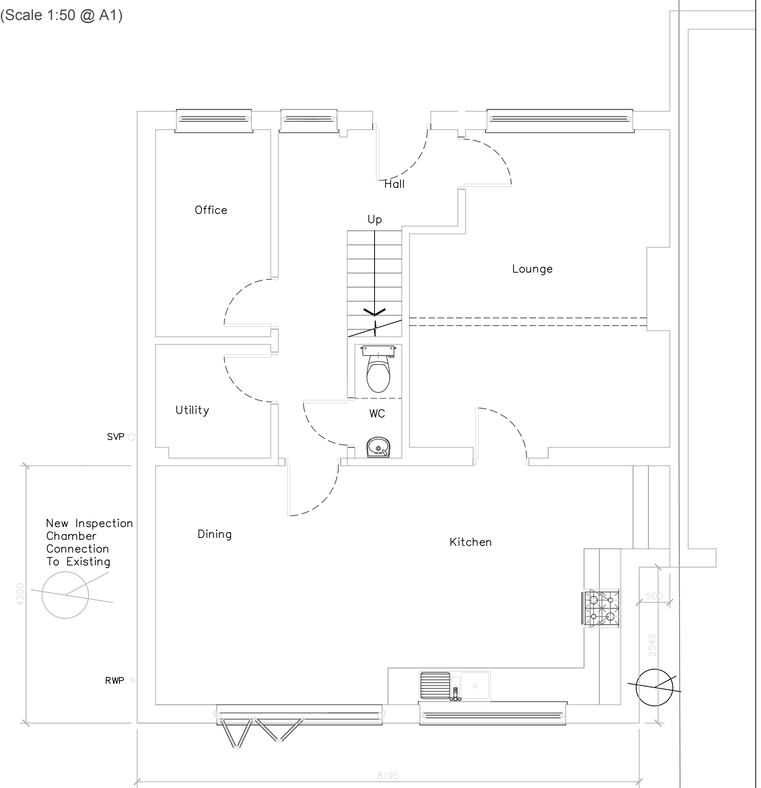

First Floor Plan
(Scale 1:50 @ A1)

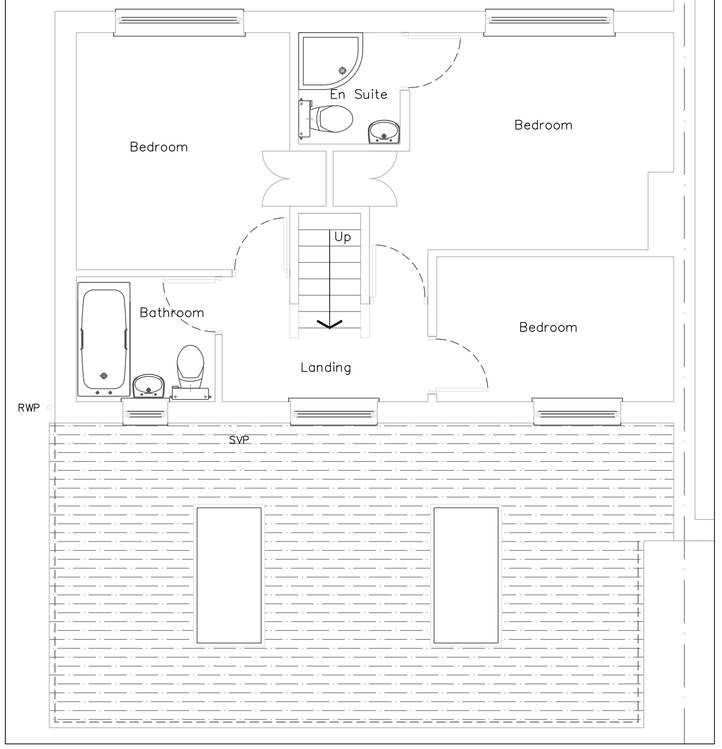

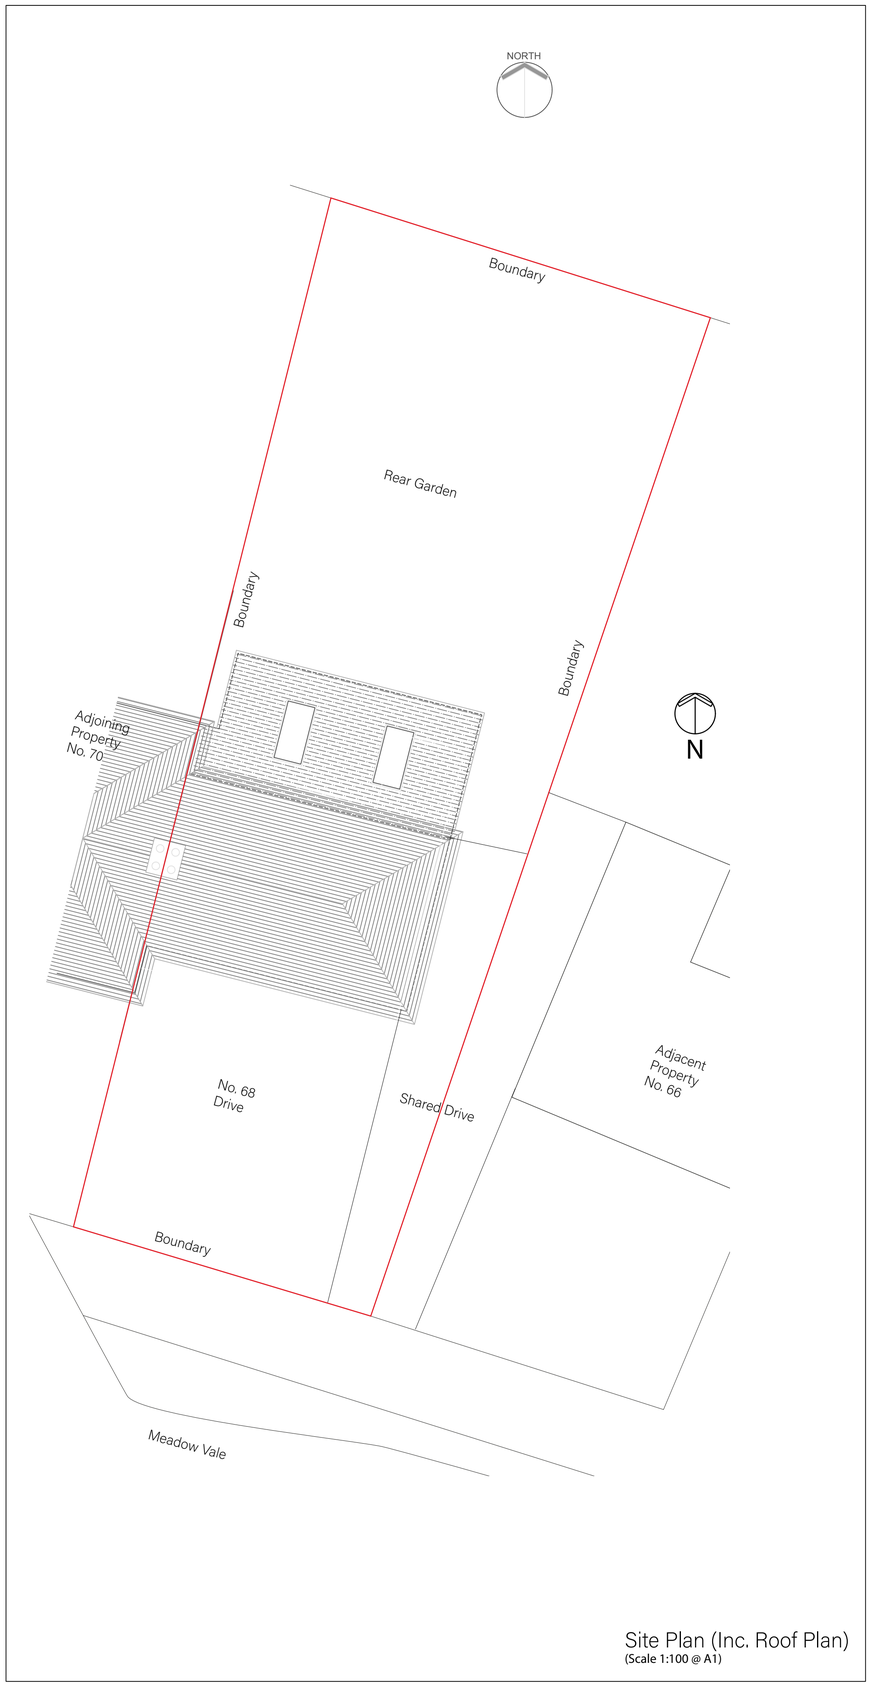

Site Plan (Inc. Roof Plan)
(Scale 1:100 @ A1)

Project
68 Meadow Vale

Drawing Title
Proposed Plans and Elevations

Date
12/08/2022

Scale
As Shown @ A1

CV DESIGN
4 Ferrers Crescent, Duffield, Belper, DE56 4DH

07563551543
claire99varin@gmail.com

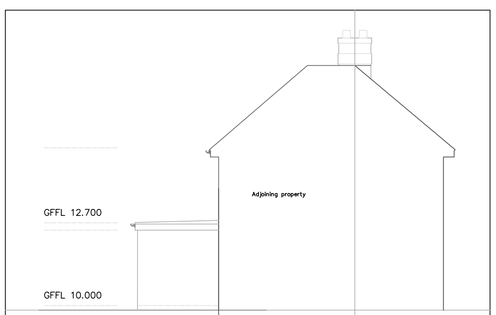

Side (West) Elevation
(Scale 1:100 @ A1)