A1

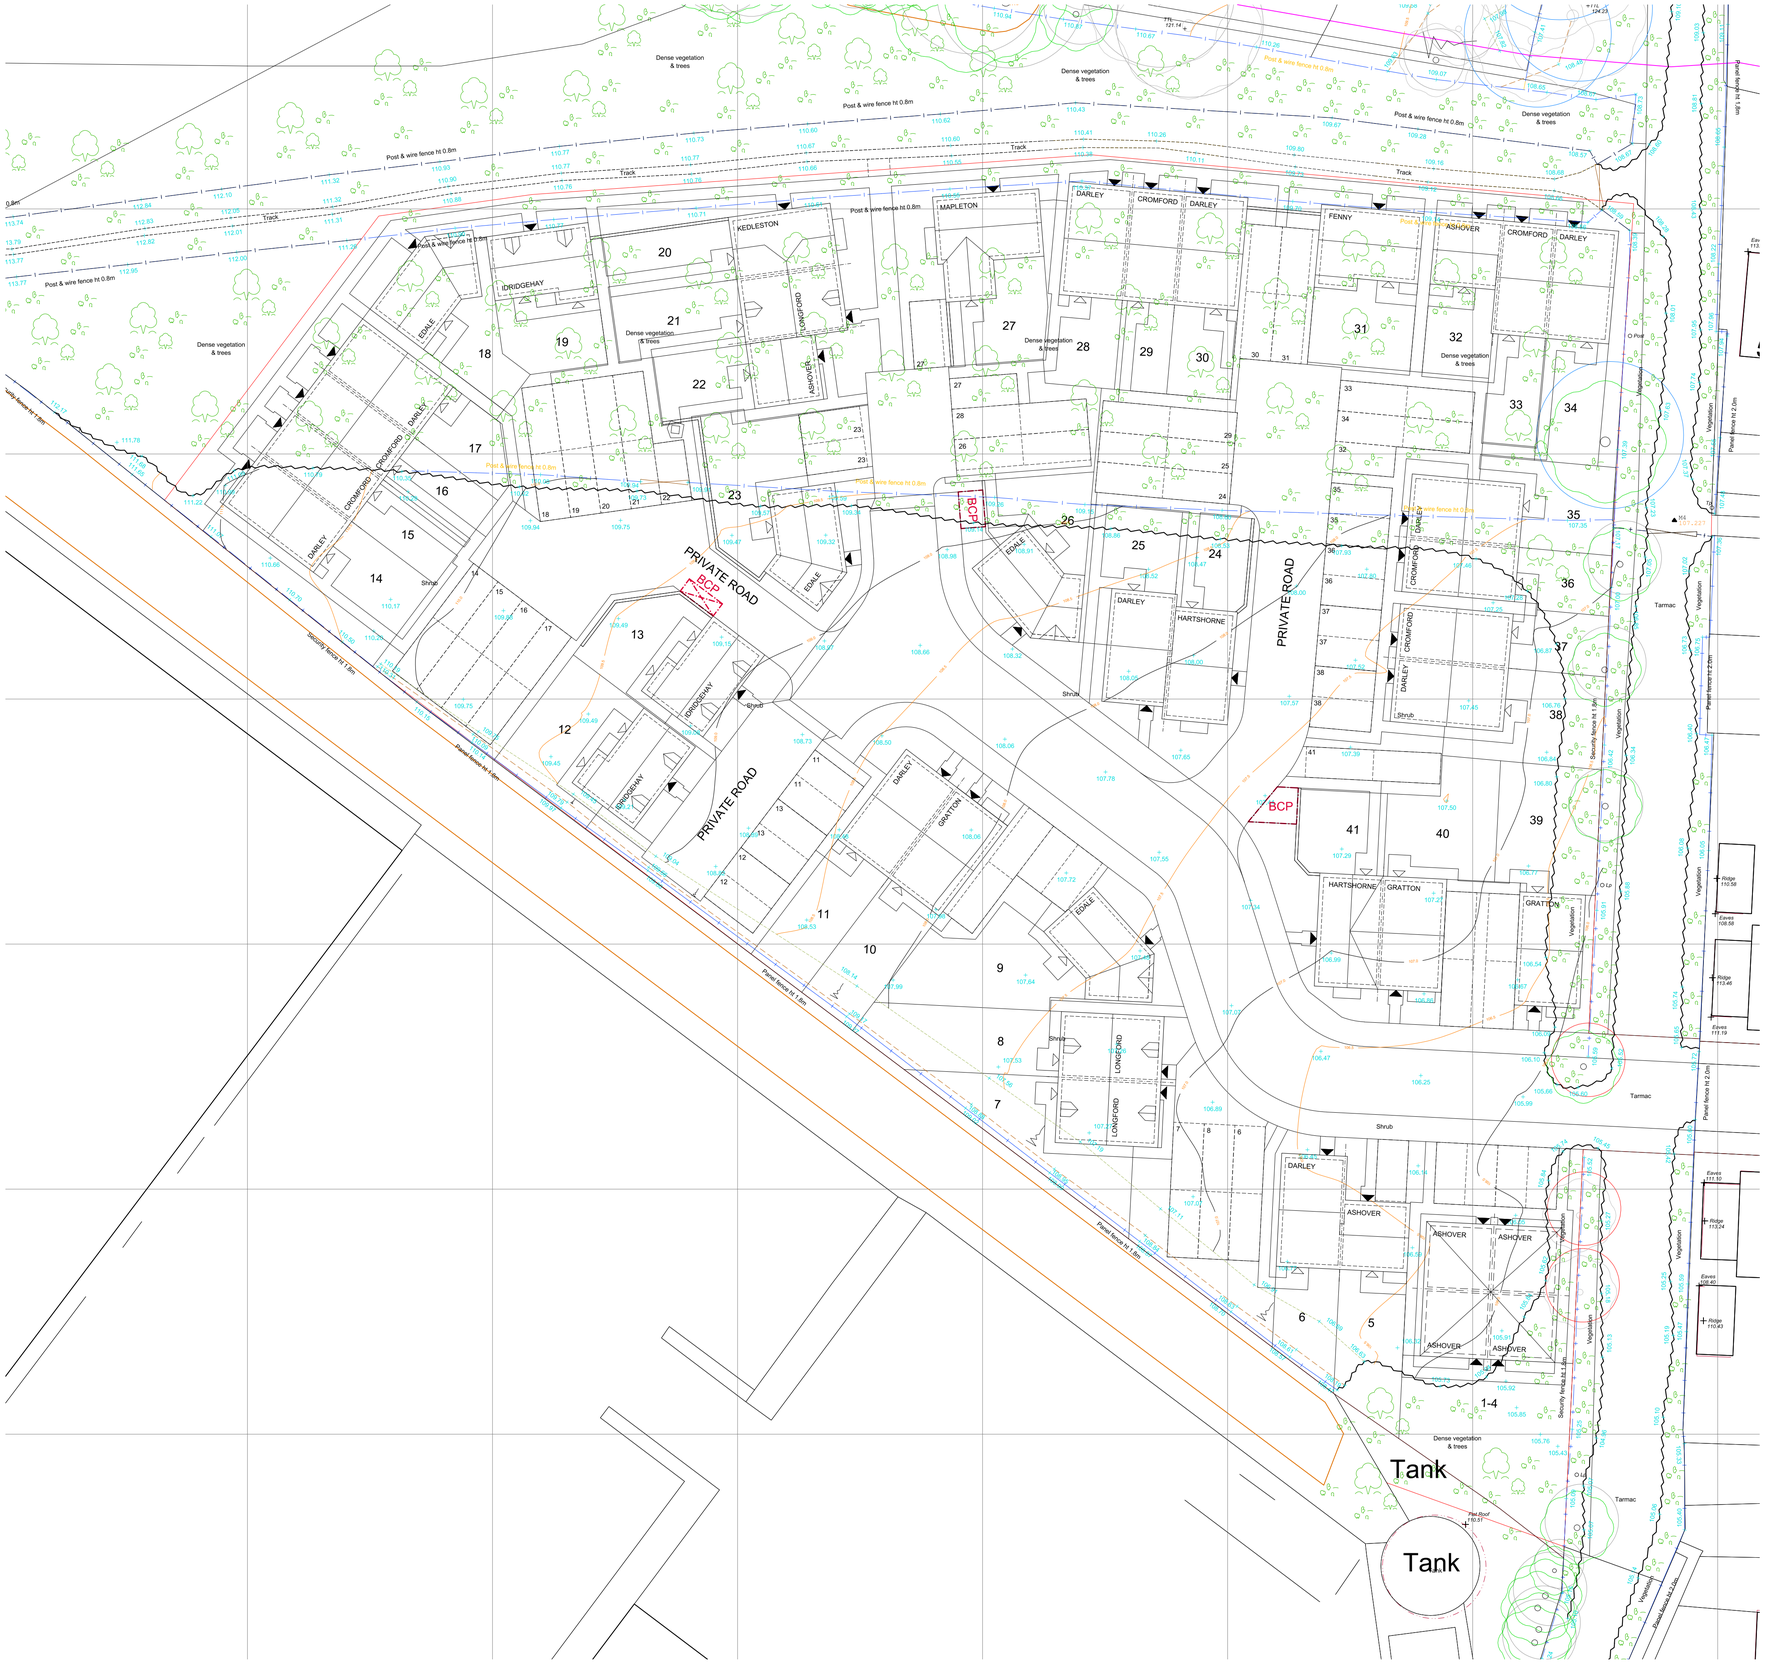

N

Notes:

The Contractor is to check and verify in conjunction with the Architects details all setting out points, building and site dimensions, levels and sewer invert levels at connection points and ensure that they are fully conversant with the content and the requirements of the Site Investigation Report before work starts.

The Contractor is to comply in all respects with current building legislation, British and European Standard Specifications, NHBC Standards, Building Regulations, Robust Details etc., whether or not specifically stated on this drawing.

This drawing is not intended to show details of ground conditions or ground contaminants. Each area of ground relied upon to support any structure depicted (including drainage) must be investigated by the Contractor. Any areas of formation for said structures which do not accord with the anticipated conditions as described in the Site Investigation Report are to be immediately notified to the Engineer, where applicable. Any suspect fluid ground or ground contaminants on or within the ground should be further investigated by a suitable expert. Any earthworks shown indicate typical slopes for guidance only and should be investigated further by a suitable geotechnical expert.

Where existing trees are shown to be retained they should be subject to a full arboricultural inspection for safety. All trees are to be planted so as to ensure they are a minimum of 5 metres from buildings and 3 metres from drainage and services, where applicable. A foundation is to be provided to accommodate the proposed tree planting, where applicable.

© This drawing and the building works depicted are the copyright of Urban Plus Ltd and may not be reproduced or amended except by written permission. No liability will be accepted for amendments made by other persons.

Do not scale this drawing - Work to figured dimensions only.

Report any discrepancies immediately.

Site boundaries have been generated from OS data and Agents brochure. Reliance can not be given on the accuracy and boundary locations are subject to change.

All boundaries to be agreed on site with the Client and set out by Land Registry prior to acquisition.

PRELIMINARY ISSUE

Rev.	Description.	Date.
.	.	.

urbanplus

URBAN PLUS LIMITED
Cattermole Holdings | Market Place | Codnor | Derbyshire | DE5 9QA
Email: info@urbanplus.uk.com

Client:
GARNER HOLDINGS LTD

Job:
DERBY ROAD
RIPLEY
PHASE 2

Title:
SITE PLAN WITH TOPO

Drawn:	BS	Project:	22.06
Date:	NOV_22	Drawing:	P03
Scale:	1:250@A1	Rev:	/

This drawing is the property of **Urban Plus Ltd** and must not be copied or reproduced in any way in whole or in part without the express permission of Urban Plus Ltd in writing. This drawing is intended as an illustration only and is not to be taken as a representation made on negotiating sales or as part of contract documents.
COPYRIGHT © COPYRIGHT URBAN PLUS LTD