DO NOT SCALE FROM THIS DRAWING
EXCEPT FOR PLANNING PURPOSES ONLY
Copyright reserved

This drawing is issued for the sole & exclusive use of the named recipient. Distribution to any third party is on the strict understanding that no liability is accepted by YMD Boon Ltd for any discrepancies, errors or omissions that may be present & no guarantee is offered as to the accuracy of information shown.
All dimensions to be checked on site & any discrepancies found shall be brought to the attention of YMD Boon Ltd prior to commencement of any building works.

THIS DRAWING IS TO BE READ IN COLOUR PRINT

CDM - RESIDUAL RISKS
The following are considered to be significant risks relevant to this drawing, which could not be fully mitigated or removed through design. Further possible control measures have been identified within the Design Risk Assessments which may help to mitigate these and other identified risks further during the construction / maintenance process.

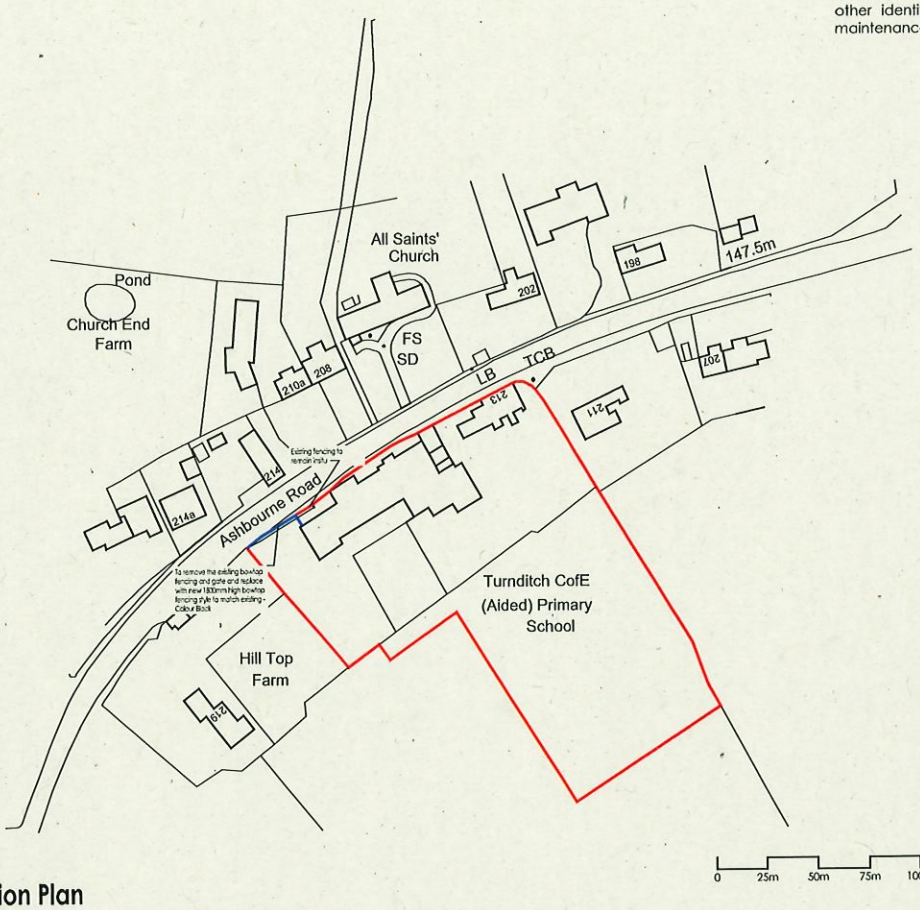

1 Location Plan
1 : 1250

Rev.	Description	Date	Drawn	Chk'd
A	Street name added	21-10-22	RDS	

PLANNING

ymd boon Architects & Construction Consultants
6b Anson House, Compass Point Business Park, Market Harborough, LE16 9HW
Ground Floor, Loxley House, Tattle Road, Nottingham, NG2 1RT
Oak House Business Centre, Waterside South, Lincoln, LN5 7FB

Client
TURNDITCH PRIMARY SCHOOL
BELPER

Project
PROPOSED BOUNDARY FENCING

Scale	Date	Drawn
1:1250 @ A3	OCT 22	RDS
Drawing Title: LOCATION PLAN		Checked
Drawing Number: J####-01		Revision: A

I:\Jobs\EDUCATION\SCHOOLS\DOAT 2\Turnditch\Safeguarding\Drawing1 - A

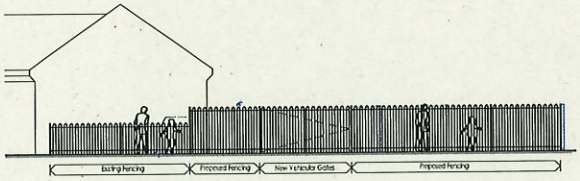

1 **Proposed Fence - Elevations**
1 : 100

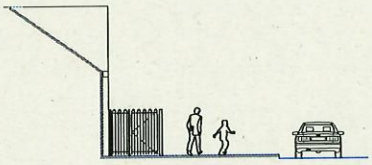

2 **Proposed Side Elevation - Pedestrian Gate**
1 : 100



3 **Proposed Vehicular Gate**
1 : 100

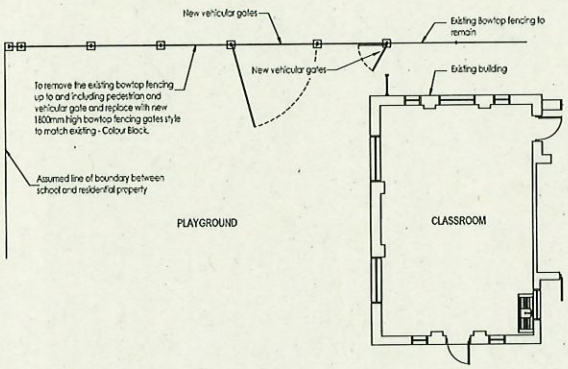

4 **Proposed Plan**
1 : 100

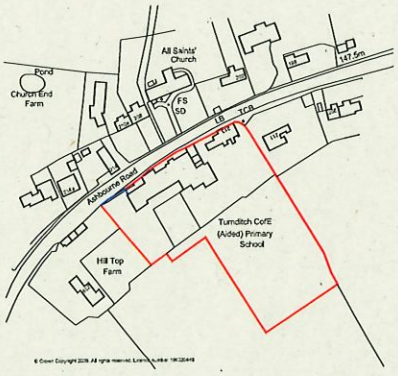

5 **Location Plan**
1 : 1250

DO NOT SCALE FROM THIS DRAWING
EXCEPT FOR PLANNING PURPOSES ONLY
Copyright reserved
This drawing is issued for the sole & exclusive use of the named recipient. Distribution to any third party is on the strict understanding that no liability is accepted by YMD Boon Ltd for any discrepancies, errors or omissions that may be present & no guarantee is offered as to the accuracy of information shown.
All dimensions to be checked on site & any discrepancies found shall be brought to the attention of YMD Boon Ltd prior to commencement of any building works.

THIS DRAWING IS TO BE READ IN COLOUR PRINT

CDM - RESIDUAL RISKS
The following are considered to be significant risks relevant to this drawing which could not be fully mitigated or removed through design. Further possible control measures have been identified within the Design Risk Assessments which may help to mitigate these and other identified risks further during the construction / maintenance process.

Rev	Description	Date	Drawn	Chk'd
A	Side Elevation Added	21-10-22	RDS	

PLANNING

ymd boon Architects & Construction Consultants
82 Anson House, Compass Point Business Park, Market Harborough, LE16 7NW
Ground Floor, Lodley House, Tortle Road, Nottingham, NG2 1RT
Oak House Business Centre, Waterside South, Lincoln, LN5 7TB

Client
TURNDITCH PRIMARY SCHOOL BELPER

Project
PROPOSED BOUNDARY FENCING

Scale	Date	Drawn
1:100 @ A3	OCT 22	RDS

Drawing Title: PROPOSED PLAN / ELEVATIONS
Checked:
Drawing Number: J####-30
Revision: A



New black painted "Bow top" gates and fence.

boon ltd
York House, Fernie Road, Market Harborough.
LE16 7PH Email: enquiries@ymdboon.co.uk
Tel: 01858 464 482 Fax: 01858 467 604

Job Title

TURNDITCH PRIMARY
ASHBOURNE RD
TURNDITCH DE56 2LH

Scale	Date	Drawn By
1 – 50	Nov 09	DAW

	Drawing Number
FENCING WORKS.	J0981–43

ZM Trowbridge ISSUE : 23-10-09

AMBER VALLEY BOROUGH COUNCIL
RECEIVED
04 DEC 2009
7
BOROUGH SERVICES DEPARTMENT

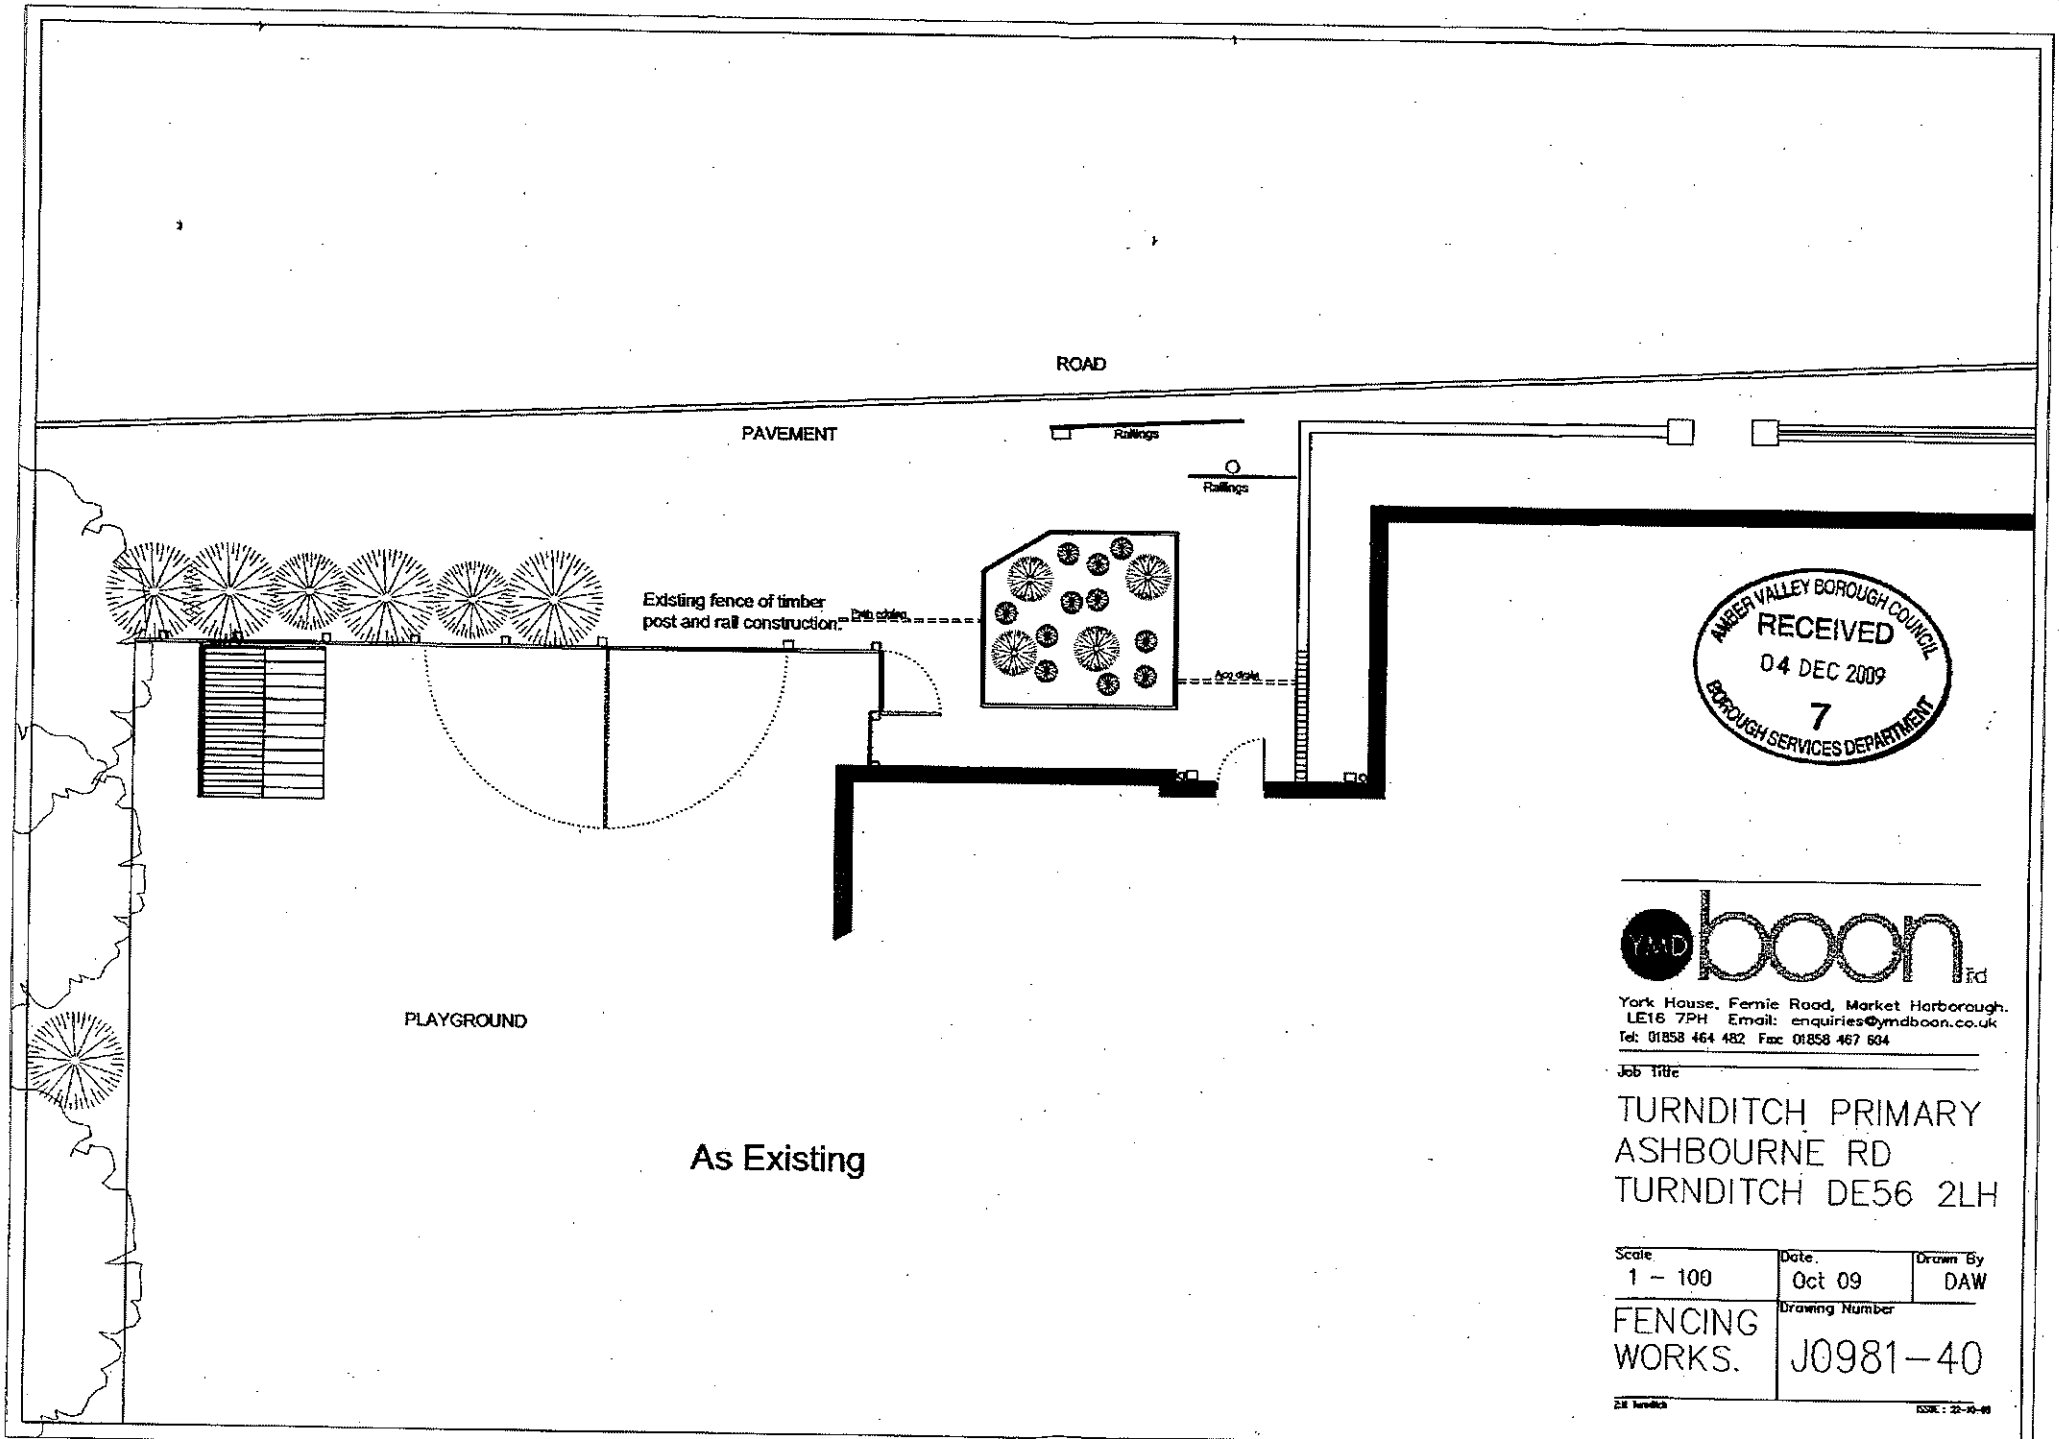

AMBER VALLEY BOROUGH COUNCIL
RECEIVED
04 DEC 2009
7
BOROUGH SERVICES DEPARTMENT

As Existing

YMD boon ltd
York House, Fernie Road, Market Harborough.
LE16 7PH Email: enquiries@ymdboon.co.uk
Tel: 01858 464 482 Fax: 01858 467 604

Job Title

TURNDITCH PRIMARY
ASHBOURNE RD
TURNDITCH DE56 2LH

Scale	Date	Drawn By
1 – 100	Oct 09	DAW

FENCING WORKS.

Drawing Number

J0981–40

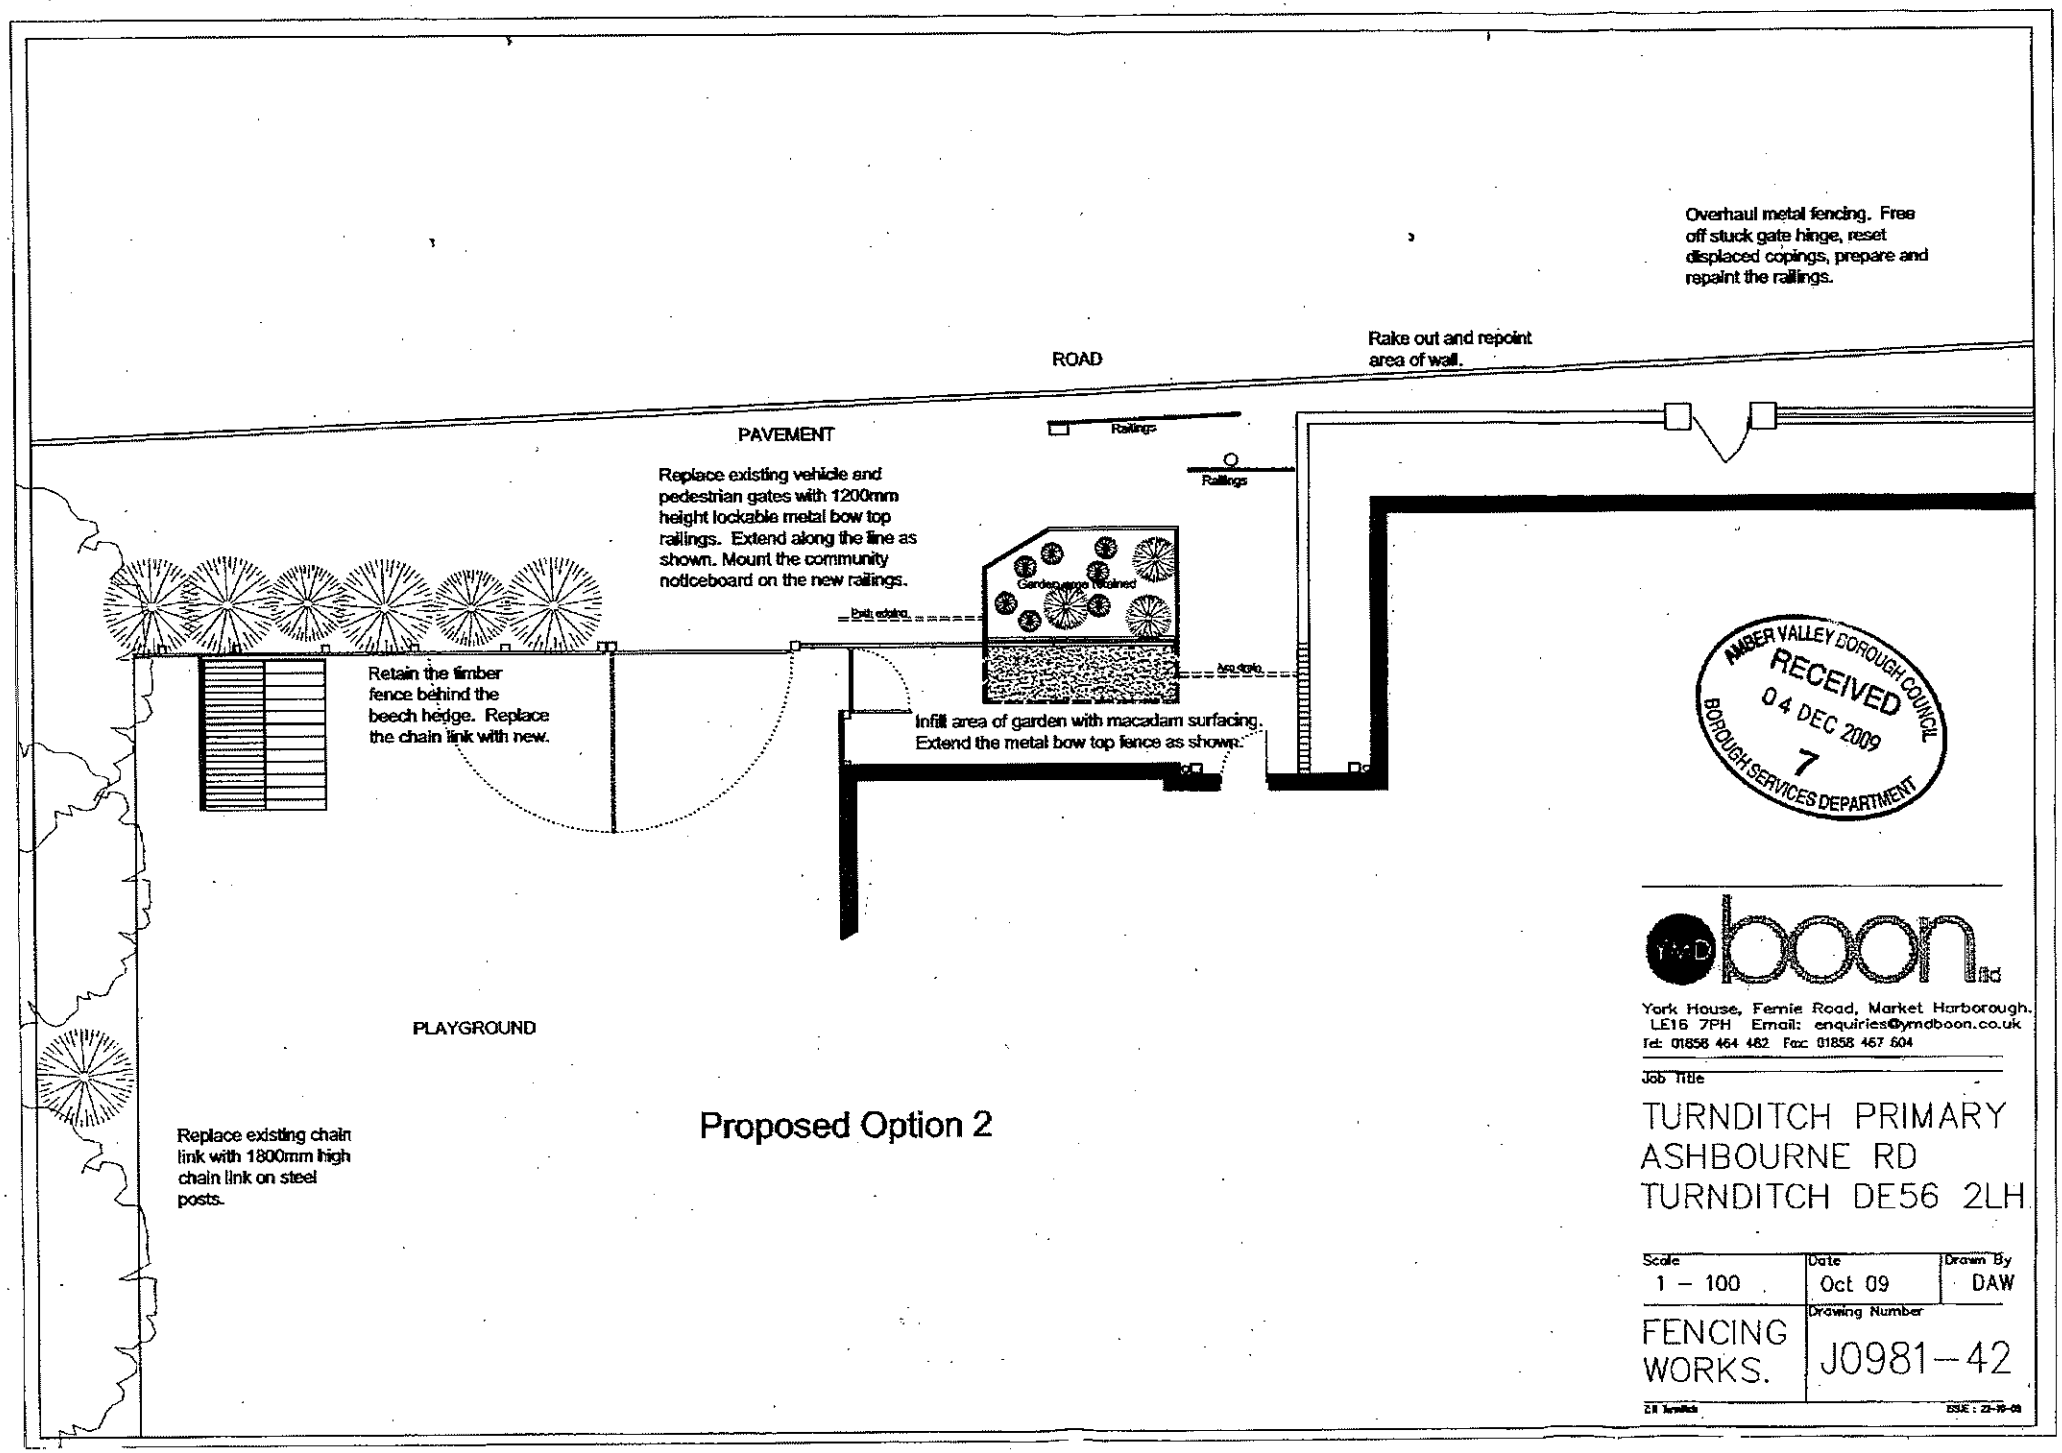

AMBER VALLEY BOROUGH COUNCIL
RECEIVED
04 DEC 2009
7
BOROUGH SERVICES DEPARTMENT

ymd boon ltd
York House, Fernie Road, Market Harborough.
LE16 7PH Email: enquiries@ymdboon.co.uk
Tel: 01858 464 482 Fax: 01858 467 604

Job Title

TURNDITCH PRIMARY
ASHBOURNE RD
TURNDITCH DE56 2LH

Scale	Date	Drawn By
1 – 100	Oct 09	DAW

FENCING WORKS.

Drawing Number

J0981–42

ISSUE : 23-10-09