Copyright of this drawing is vested in Lang Architecture and must not be copied without consent.

The drawings and specifications are prepared for planning purposes only.

Only figured dimensions are to be taken from this drawing.
All dimensions are in millimeters unless noted otherwise.
All dimensions to be checked on site.

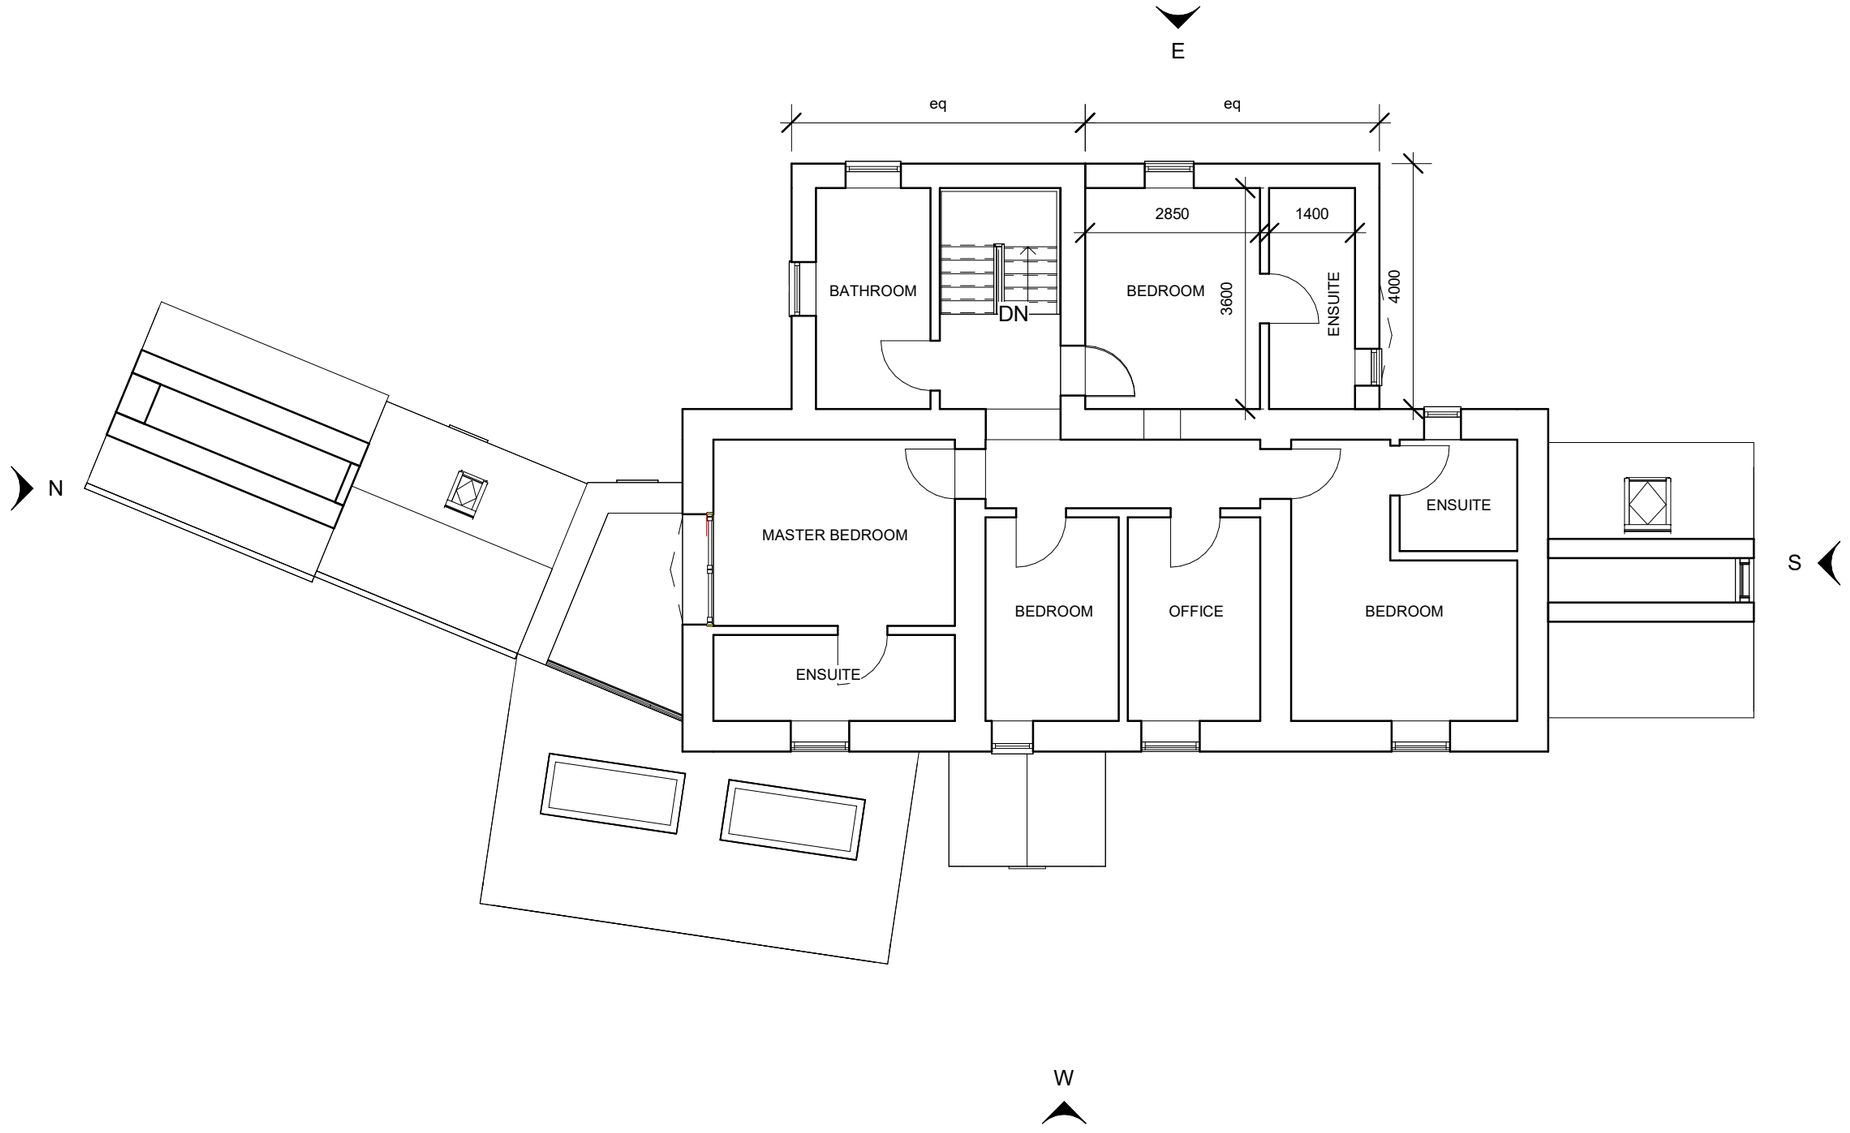

Level 01

1 : 100

No.	Description	Date
A	Planning Updates	071122

LANG ARCHITECTS

PROJECT
Bobbin Mill Cottage

SHEET
Proposed First Floor Plan

CLIENT
Mr and Mrs Vaughan

Date	Project number	Scale (@ A3)
180722	087	1 : 100

Drawn by: CL

Checked by: CL

DRAWING NUMBER: LA-GP-1001

REV: A

07/11/2022 13:51:00