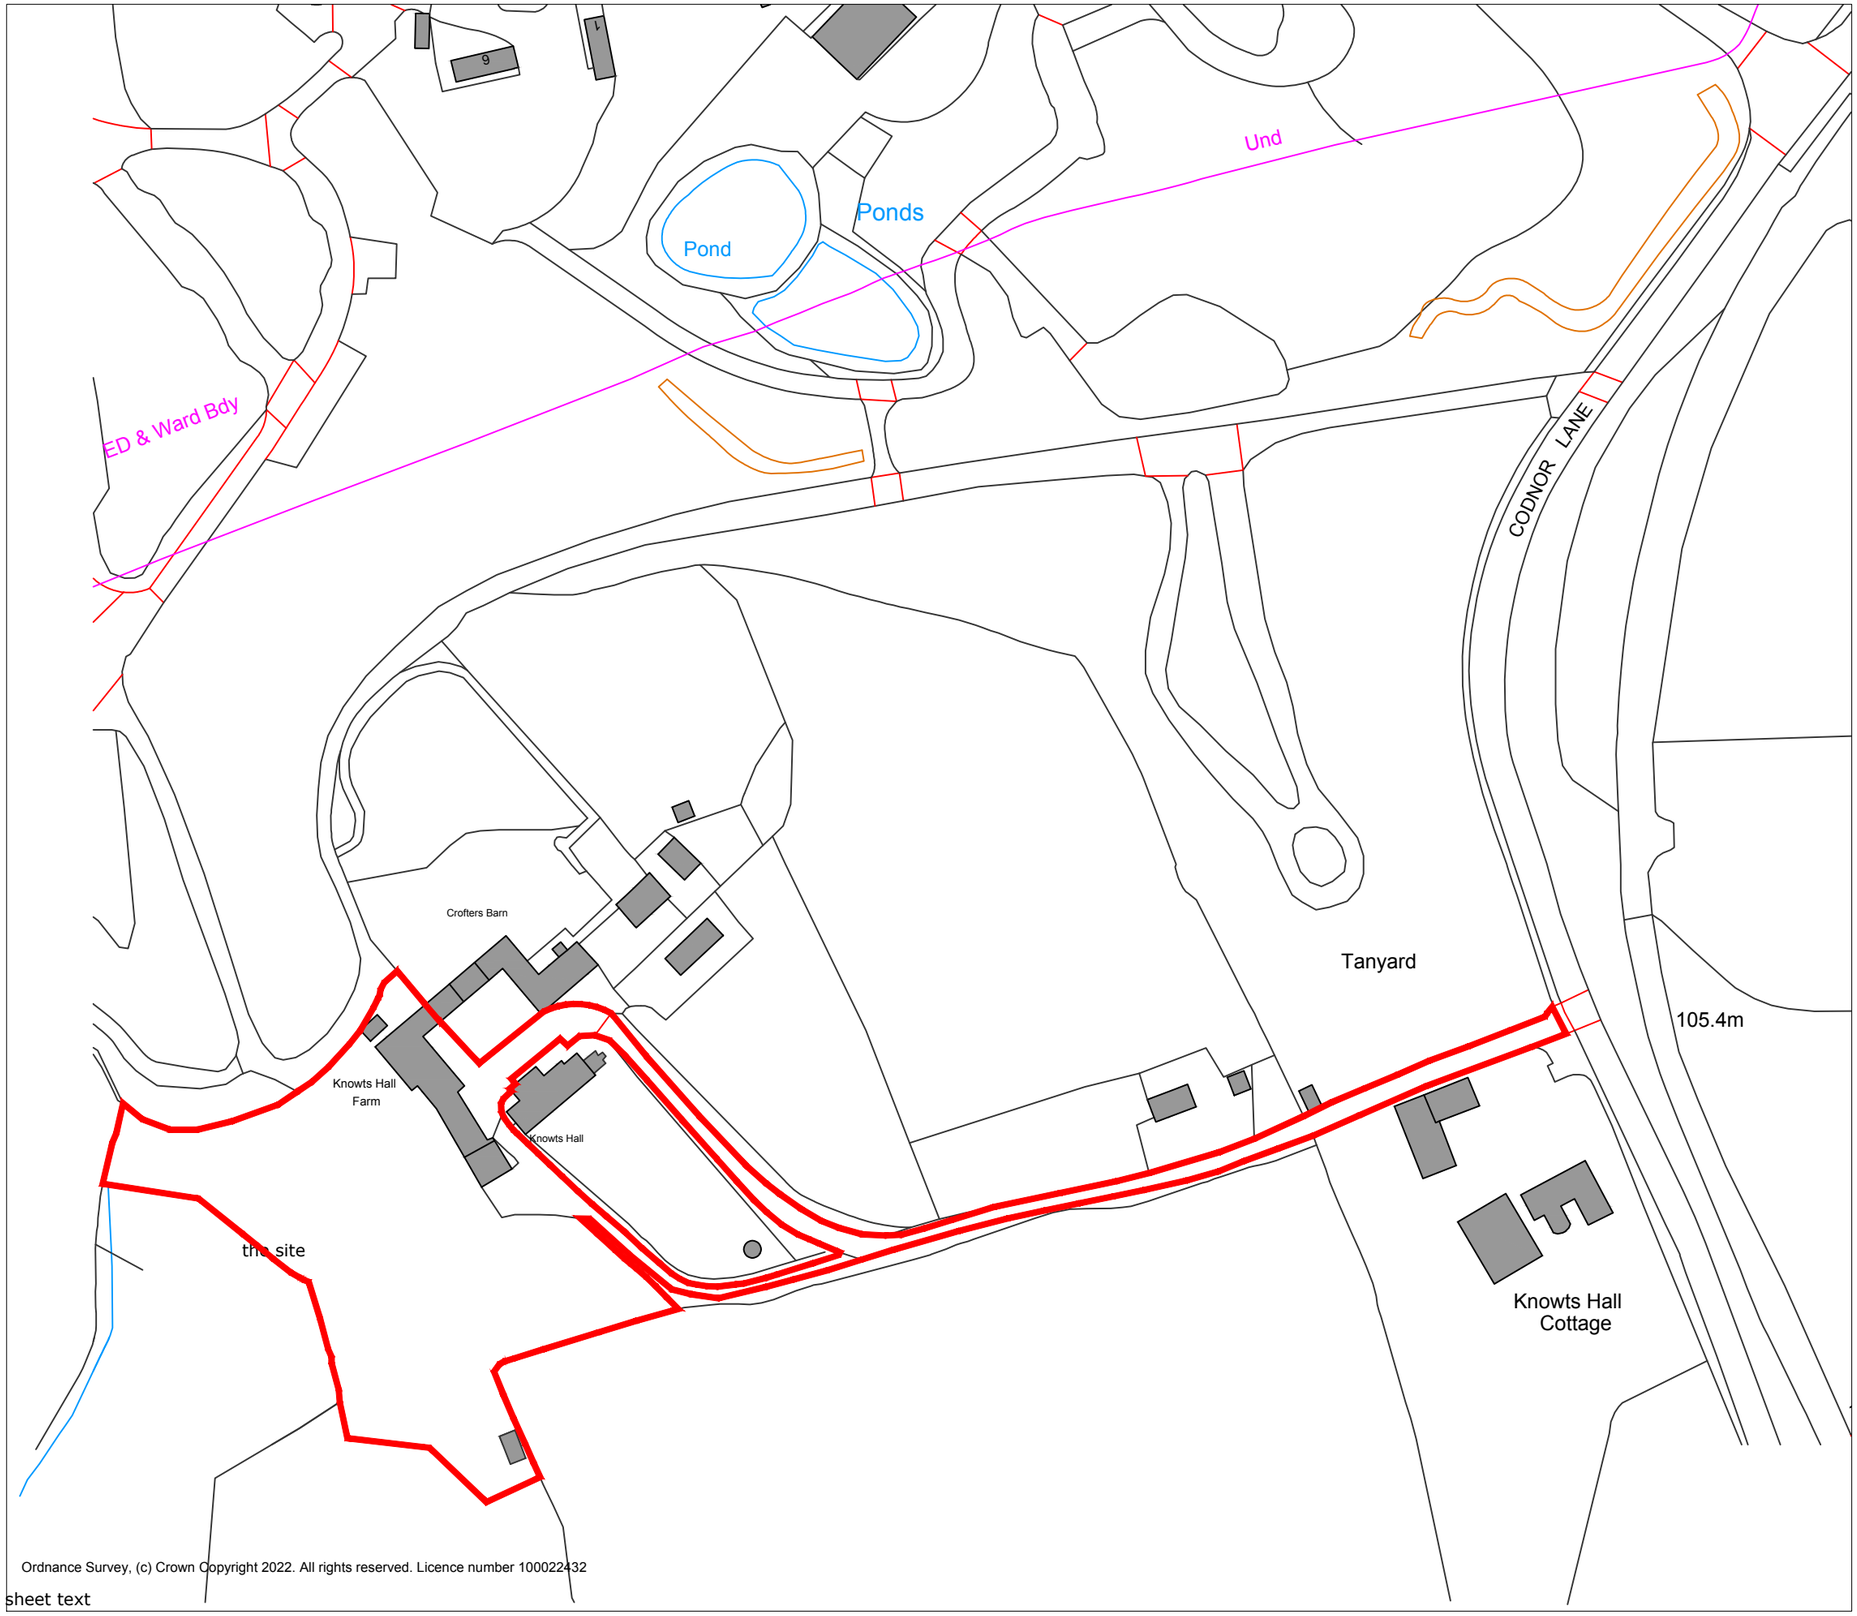

Ordnance Survey, (c) Crown Copyright 2022. All rights reserved. Licence number 100022432

sheet text

north

0 25 50 75 100 125m

Scale 1:1250

goodrich cutler associates

revisions:
-
-
-

98, new walk
leicester
0116 254 4435
office@goodrichcutler.com

planning

project:	Knowts Hall Farm, Alfreton					
title:	Location Plan					
scale:	1:1250@A3		08.11.2022	no.:	21003-GC-XX-ZZ-DR-A-0001	rev.: -

© The content of this drawing in its entirety are and remain copyright of Goodrich Cutler Associates Limited in perpetuity. Reproduction, direct or indirect use of the whole or any part of this drawing must not be undertaken without prior and express written consent of Goodrich Cutler Associates Limited. DO NOT SCALE THIS DRAWING. All heights, dimensions and any other design information captured herein must be checked on site prior to execution. Goodrich Cutler Associates Limited will not be liable for any work carried out based upon the information herein without confirmation of prior on site checks having been carried out by any third party.