# LOCATION PLAN

Hilltop Lodge
Upper Holloway
MATLOCK
DE4 5AW

N

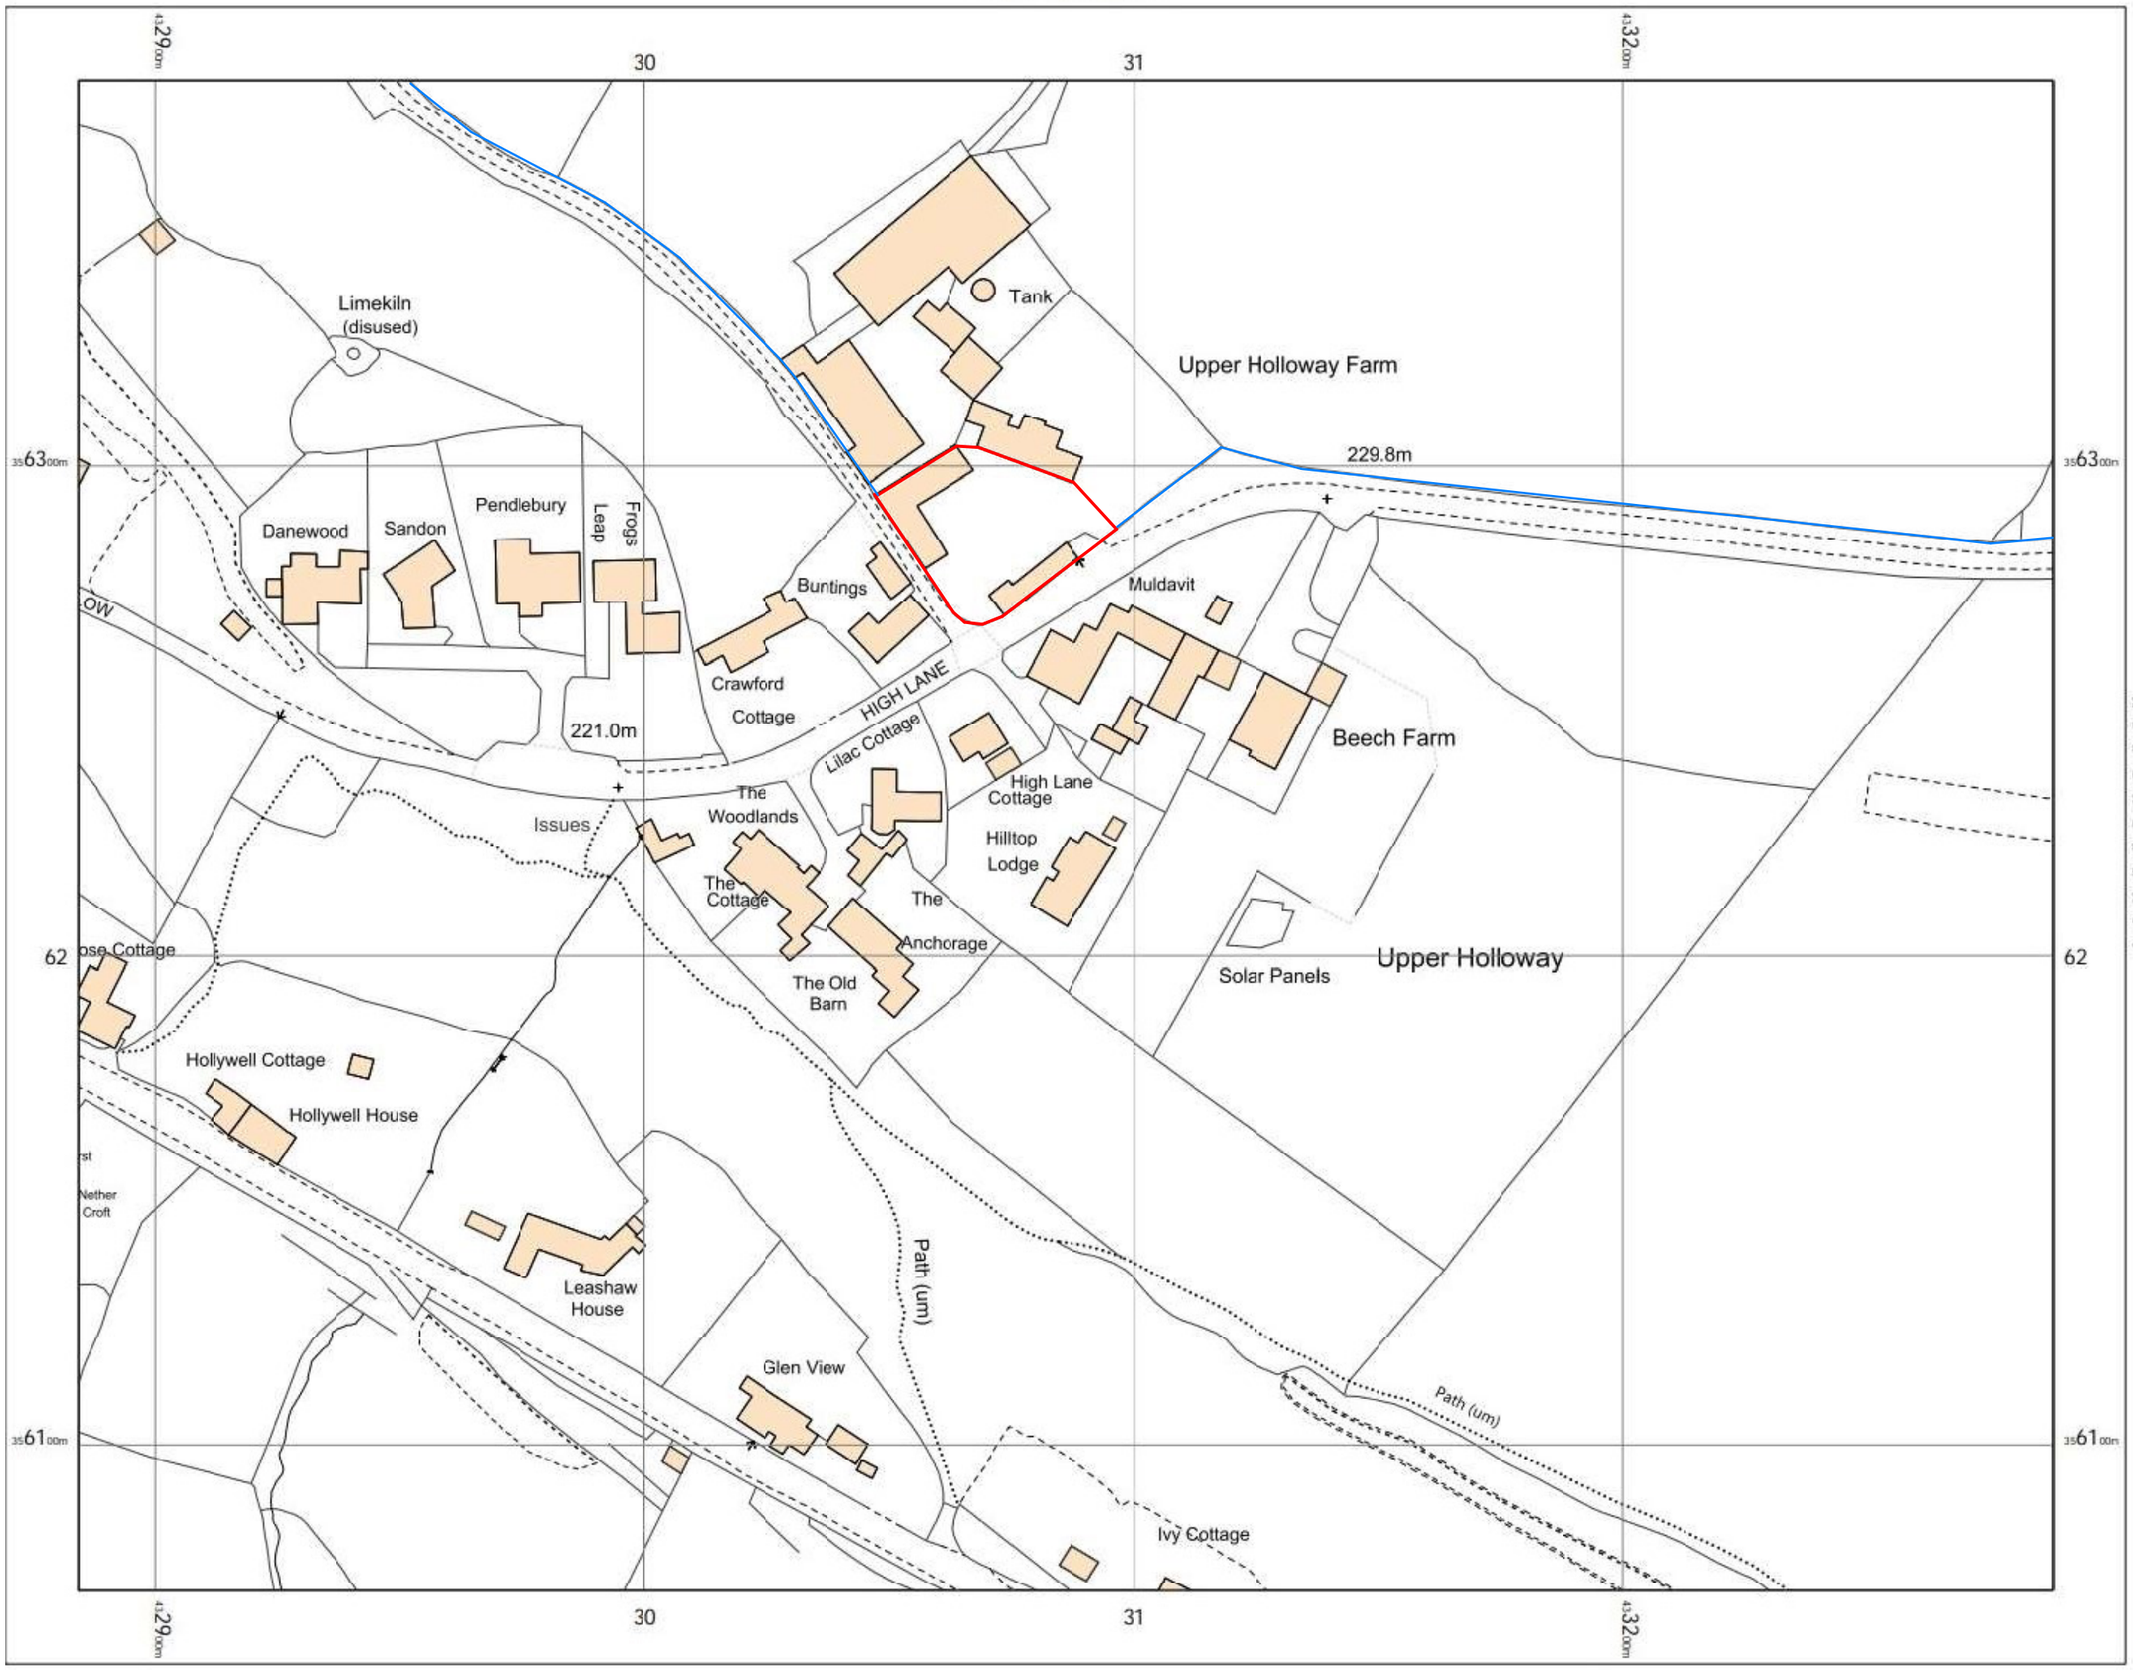


OS MasterMap 1250/2500/10000
scale
Tuesday, October 19, 2021, ID:
RW1-00997453
maps.blackwell.co.uk

1:1250 scale print at A3, Centre:
433086 E, 356225 N

©Crown Copyright Ordnance Survey.
Licence no. 100041041

Data

BLACKWELL'S
MAPPING SERVICES
PERSONAL & PROFESSIONAL MAPPING
www.blackwellmapping.co.uk
TEL: 0800 151 2612
maps@blackwell.co.uk