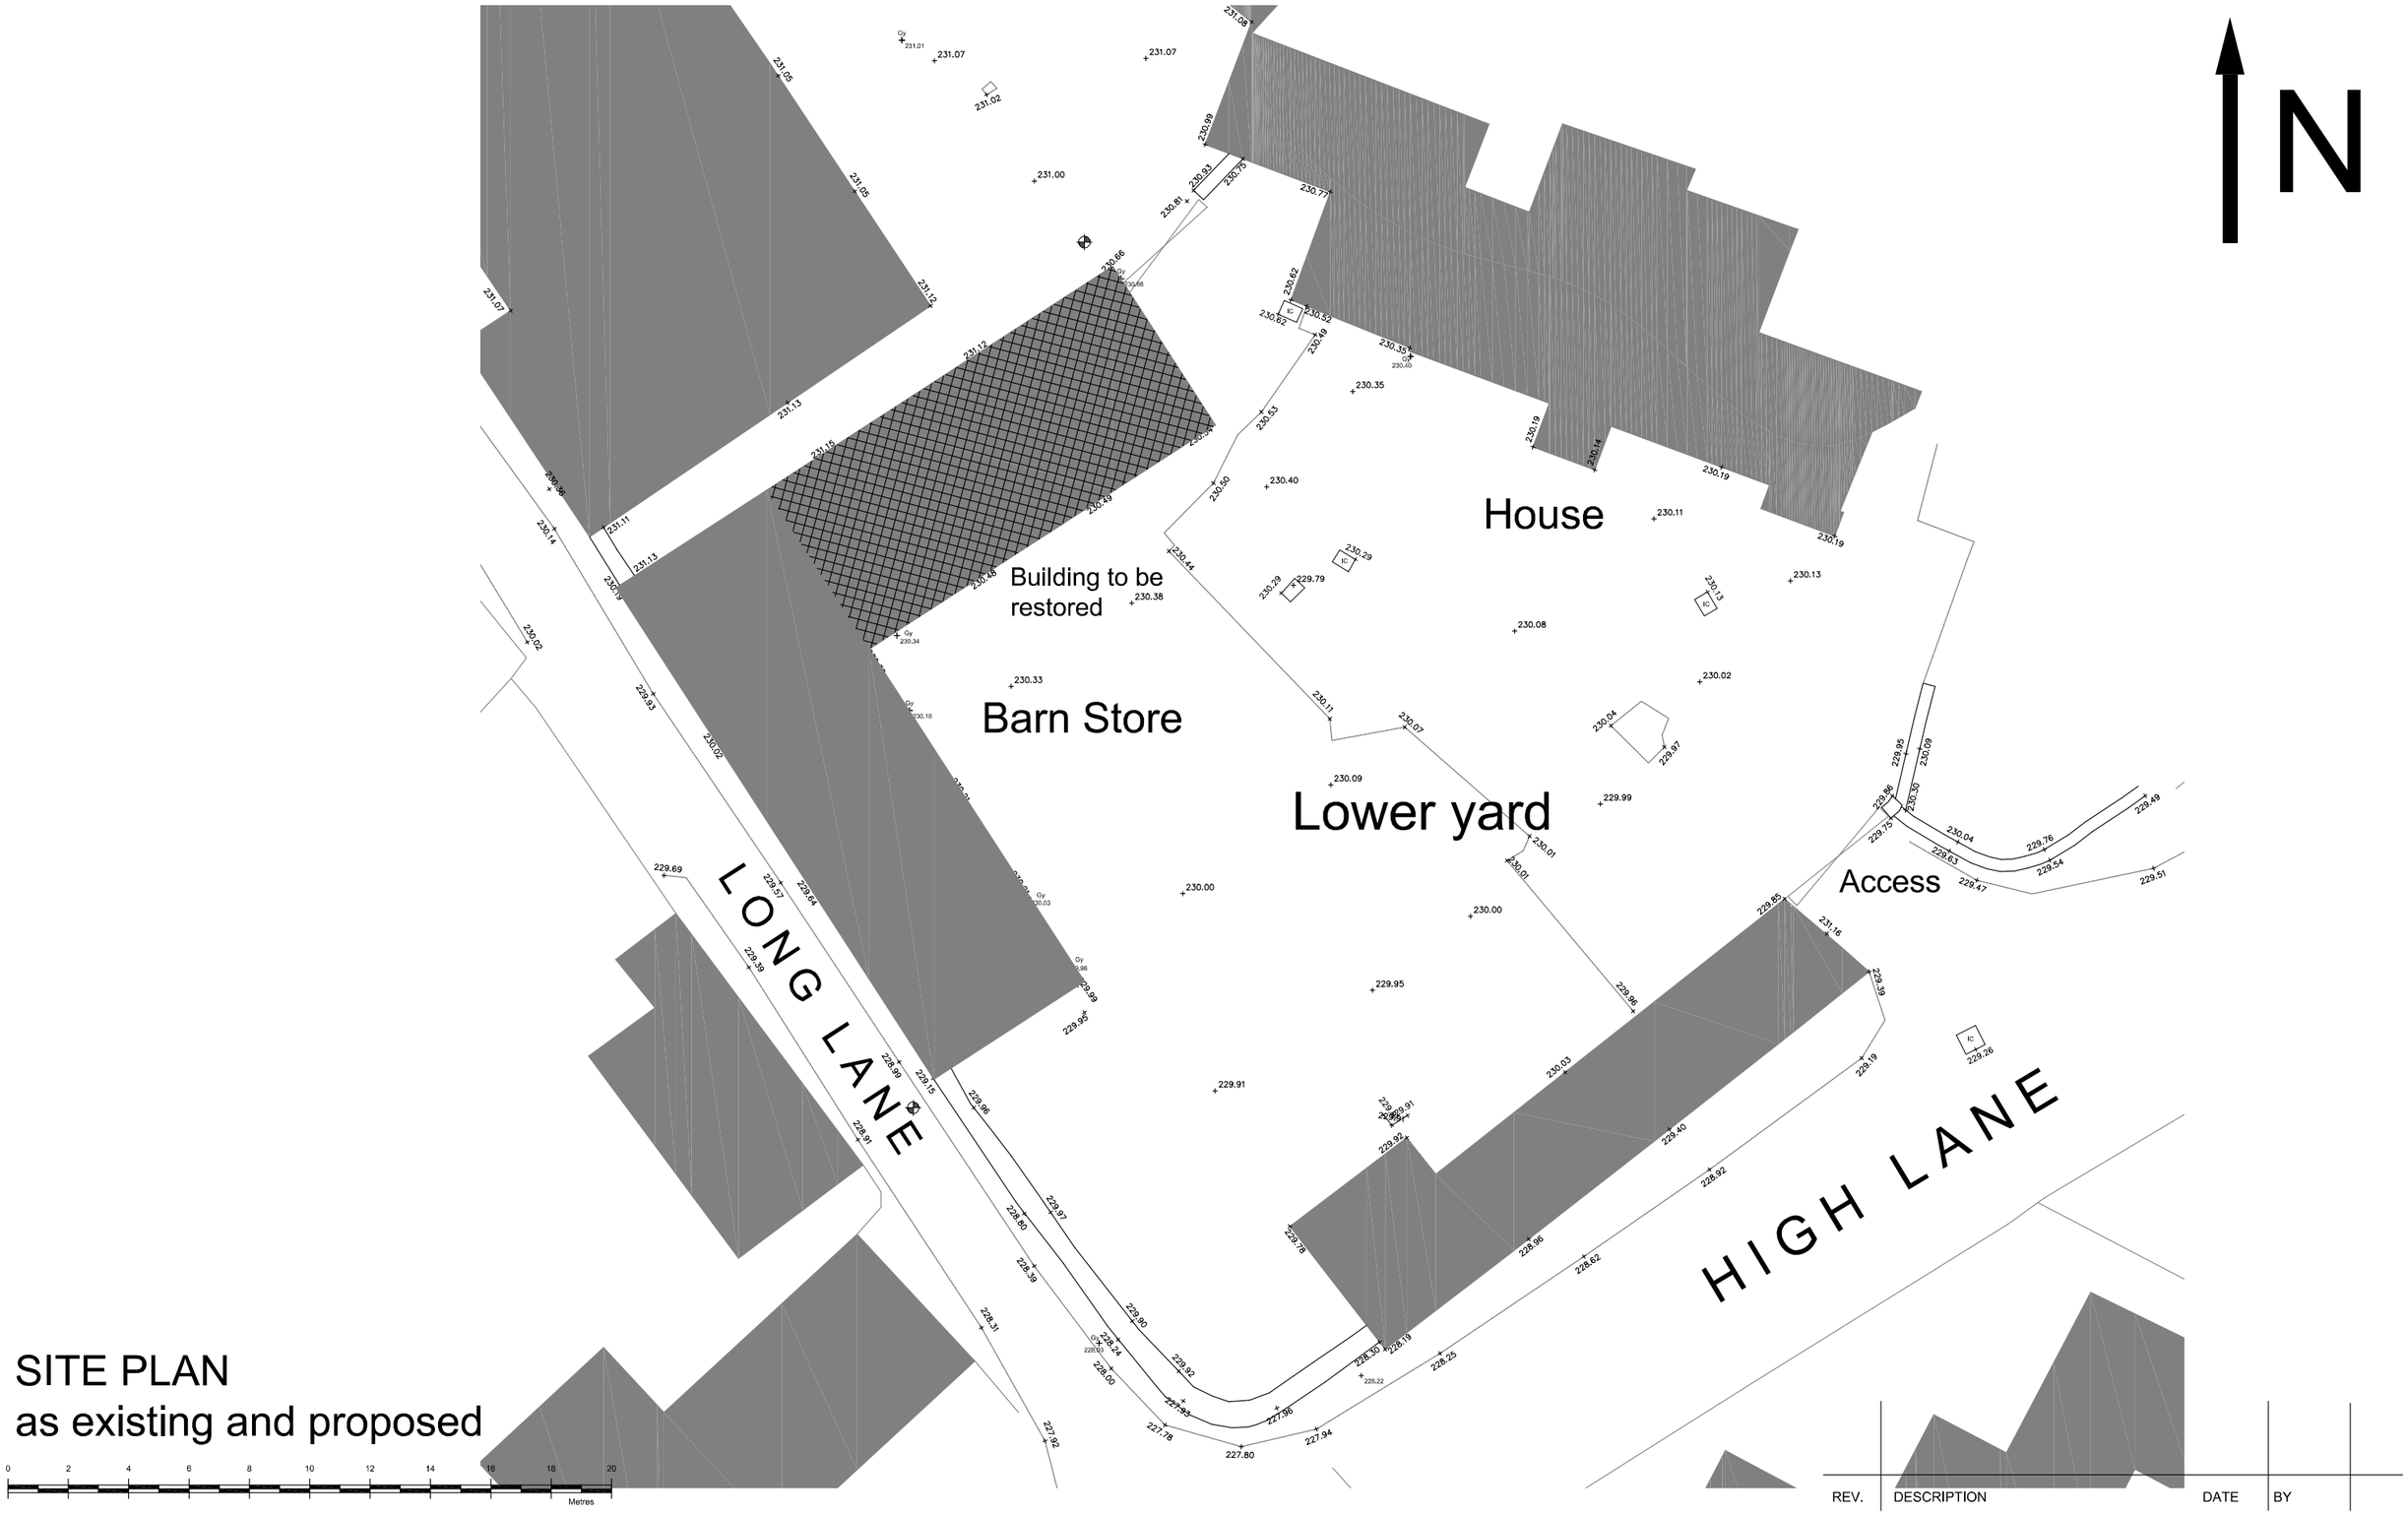

SITE PLAN
as existing and proposed

REV.	DESCRIPTION	DATE	BY

Client: Richard Haynes t/a K Haynes Farms	Drg Title: EXISTING SITE PLAN	File. No.	Project: OnS709
Project: Barn Restoration -	Drg Ref: V.	Scale: 1:200@A3	Date: 22/08/2022
		STATUS: Existing / Drawn By: RB	Checked By: n.a.

OAKENSTONE
DESIGN PLANNING BUILD
3F Cromford Creative, Cromford Mills, Mill Lane
Matlock, DERBYSHIRE, DE4 3RQ
TEL: +44 (0)1629 343006
www.OakenStone.co.uk E-mail : info@OakenStone.co.uk

Plot date:--- CAD File name:OnS709_320-01.dwg