


PROPOSED FIRST FLOOR PLAN

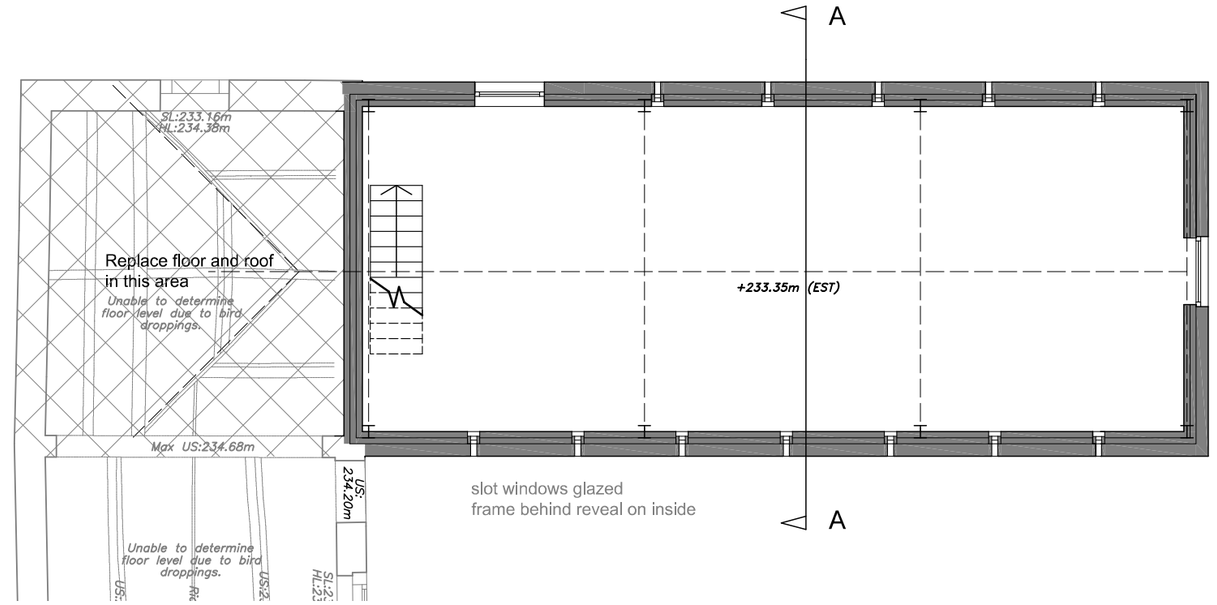


PROPOSED GROUND FLOOR PLAN

Scale 1:100 0 1 2 3 4 5 6 7 8 9 10 Metres

| REV. | DESCRIPTION | DATE | BY |
|---|---|---|---|

| | | | |
|---|---|---|---|
| Client: Richard Haynes t/a K Haynes Farms | Drg Title: PROPOSED FLOOR PLANS | File. No. OnS709_310-02 | Project: OnS709 |
| Project: Barn Restoration - | Drg Ref: PROP PLANS V. | Scale: 1:100@A3 | Date: 22/08/2022 |
| | | STATUS: | Drawn By: RB / Checked By: DM |

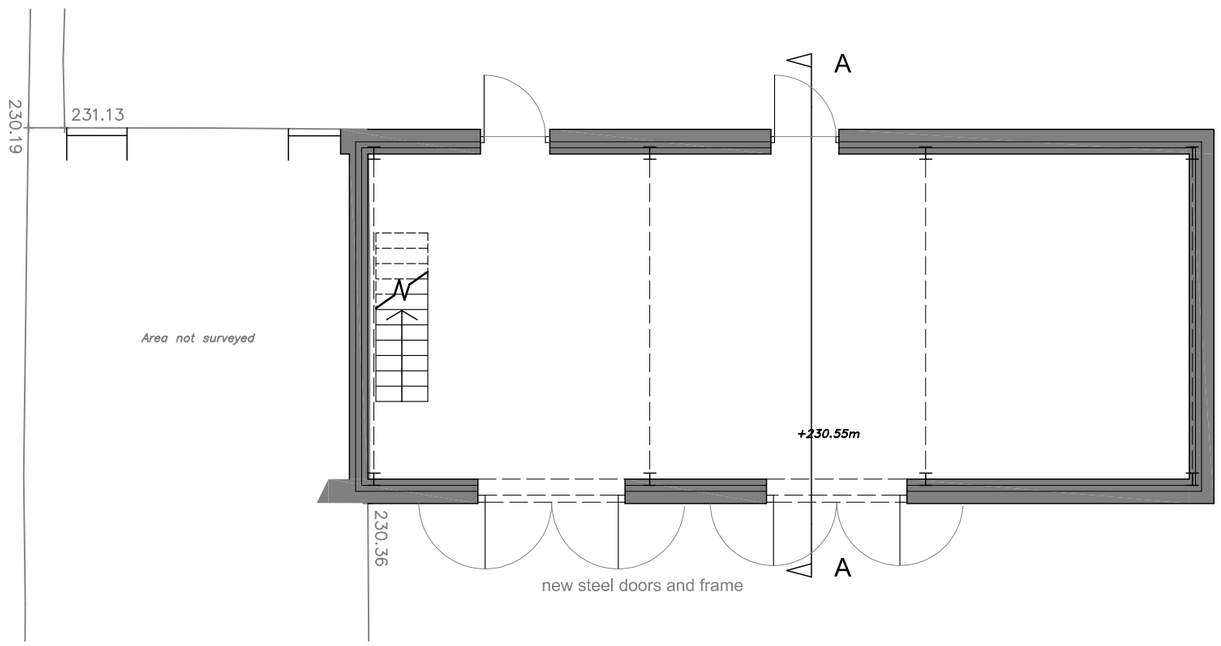OAKENSTONE
DESIGN PLANNING BUILD
3F Cromford Creative, Cromford Mills, Mill Lane
Matlock, DERBYSHIRE, DE4 3RQ
TEL: +44 (0)1629 343006
www.OakenStone.co.uk E-mail : info@OakenStone.co.uk

Plot date:--- CAD File name:OnS709_300-01.dw