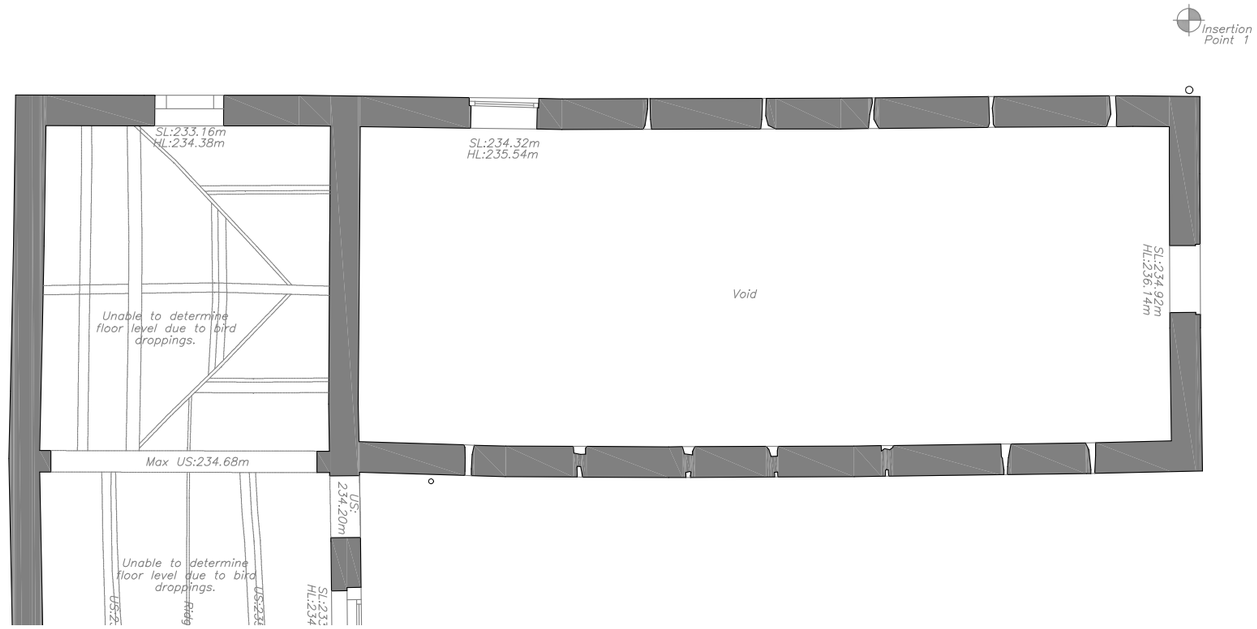

EXISTING FIRST FLOOR PLAN

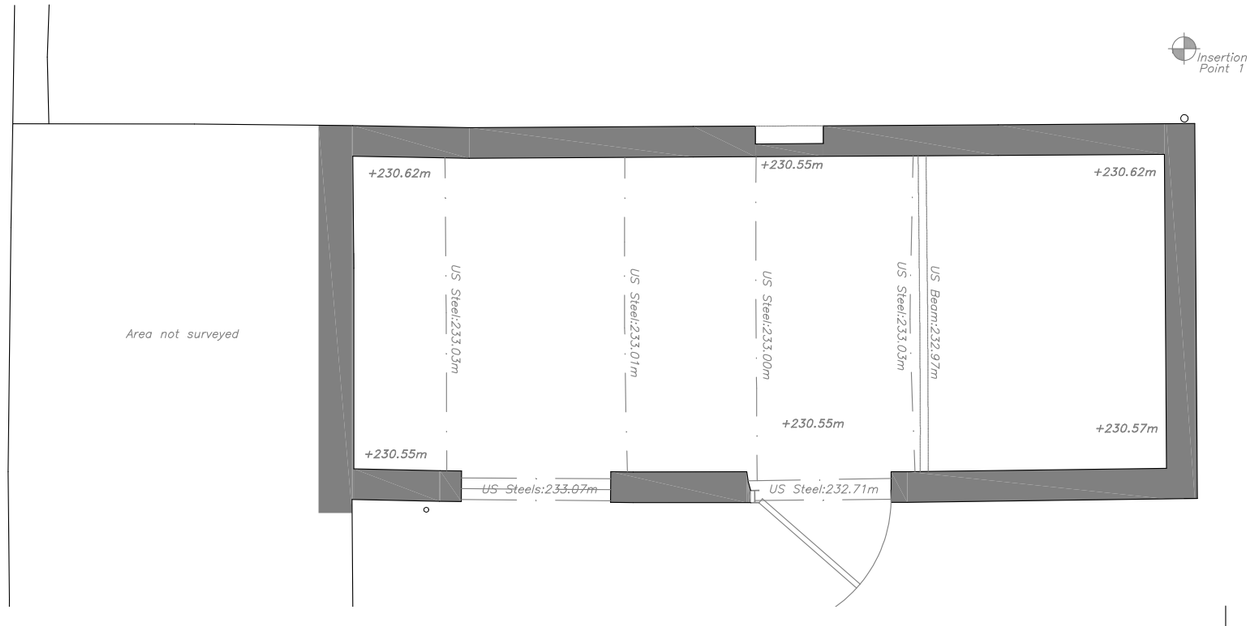

EXISTING GROUND FLOOR PLAN

Scale 1:100 0 1 2 3 4 5 6 7 8 9 10 Metres

REV.	DESCRIPTION	DATE	BY

Client: Richard Haynes t/a K Haynes Farms	Drg Title: EXISTING FLOOR PLANS	File. No. OnS709_310-02	Project: OnS709
Project: Barn Restoration -	Drg Ref: EXIST PLANS V.	Scale: 1:100@A3	Date: 22/08/2022
		STATUS:	Drawn By: RB / Checked By: DM

OAKENSTONE
DESIGN PLANNING BUILD
3F Cromford Creative, Cromford Mills, Mill Lane
Matlock, DERBYSHIRE, DE4 3RQ
TEL: +44 (0)1629 343006
www.OakenStone.co.uk E-mail : info@OakenStone.co.uk

Plot date:--- CAD File name:OnS709_300-01.dw