Block Plan.

Site Plan - 2-3 The green

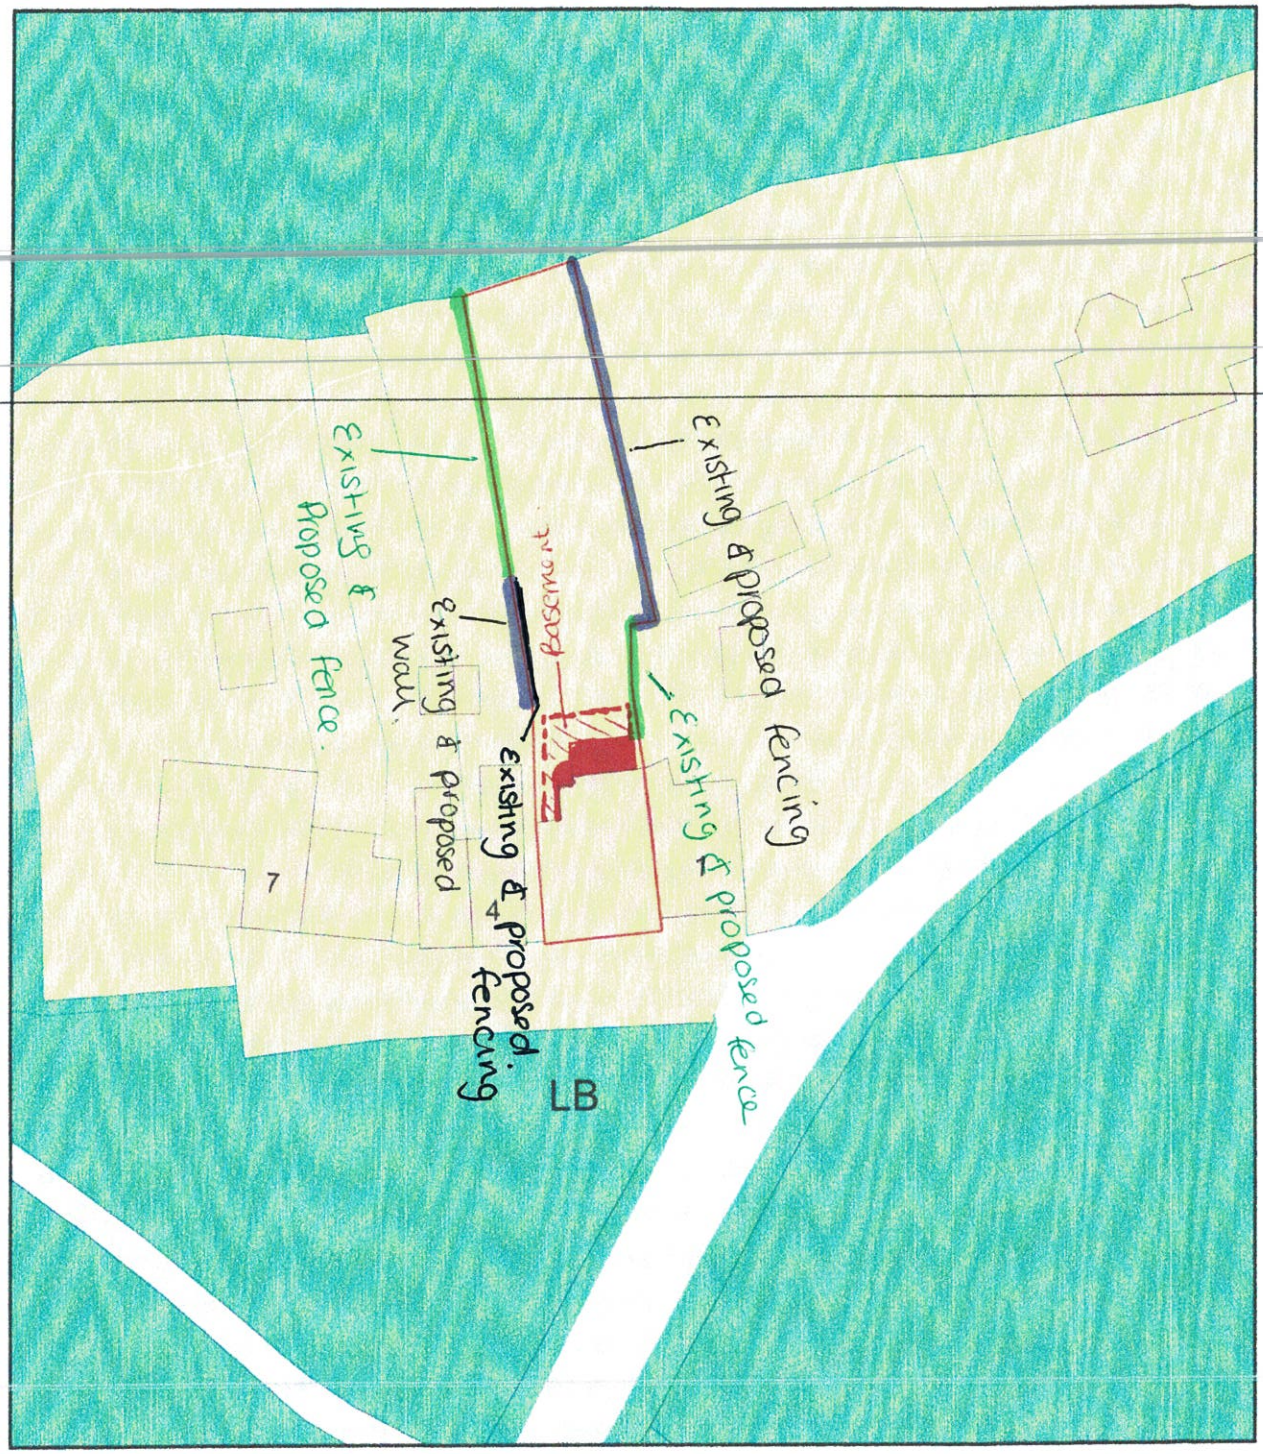

0 20
Metres

N

ReQuestaPlan

Plan Produced for: Marina Fraser-Ryan

Date Produced 14 Mar 2022

Plan Reference Number: TQRQM22068154834778

Scale: 1:500 @ A4

© Crown copyright and database rights 2021 OS 100042766