SECTION A

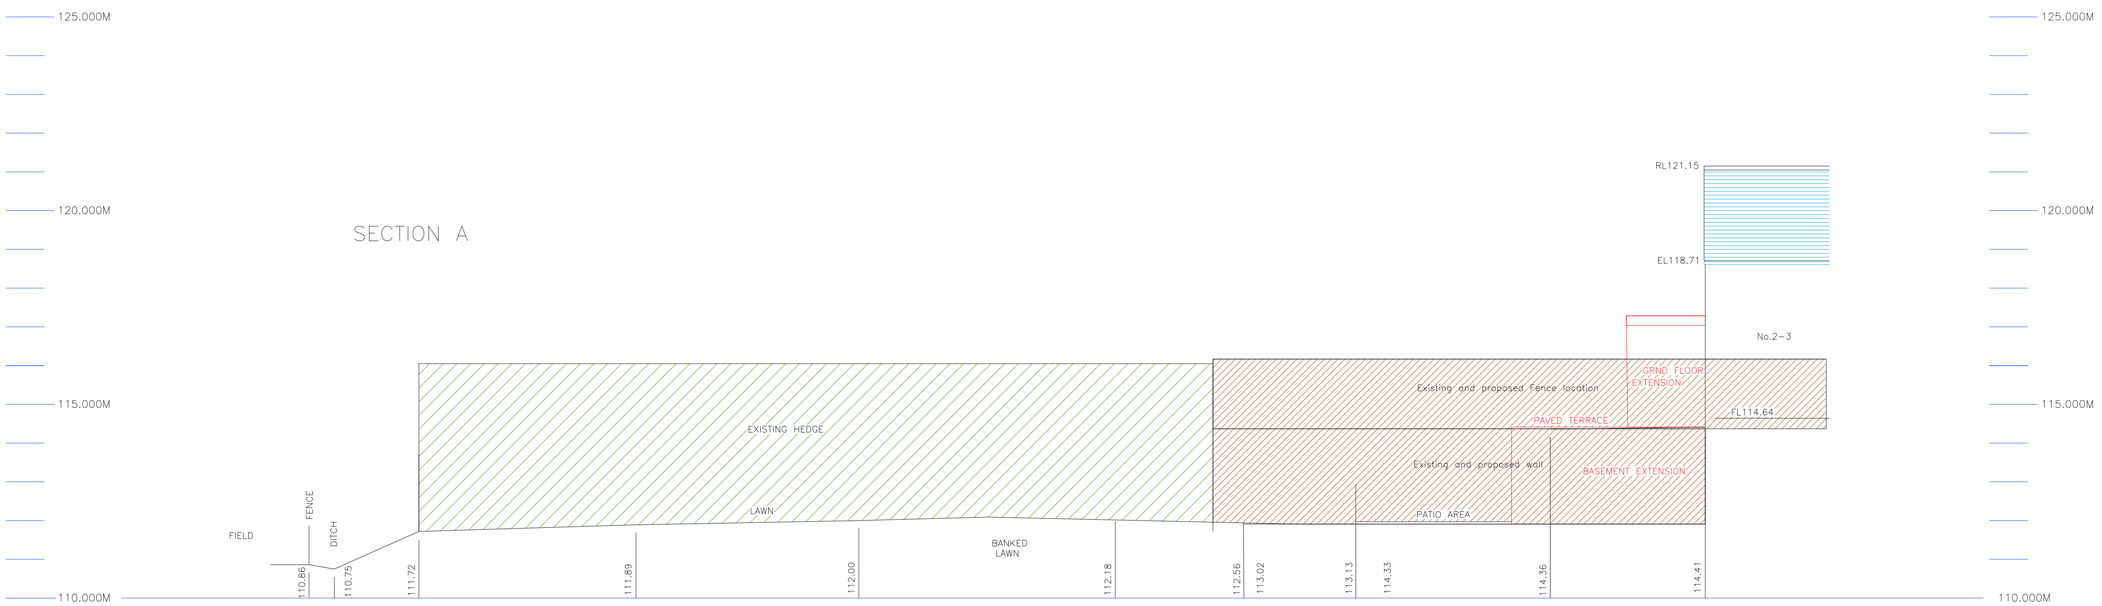

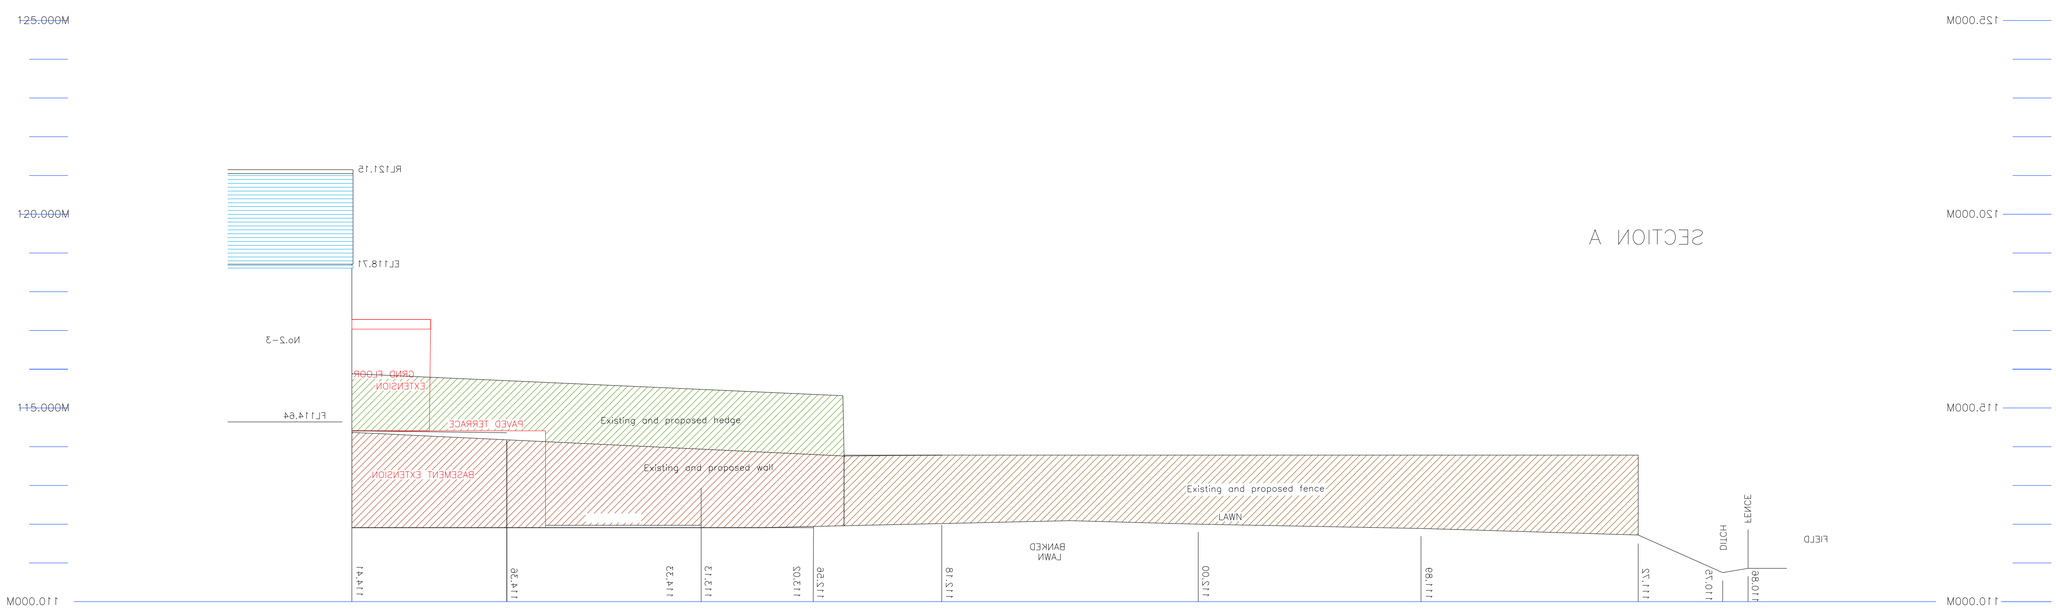

METRES
SCALE 1/100
0 5 10

SECTION A

EXISTING/PROPOSED SECTION