


NORTH ELEVATION:

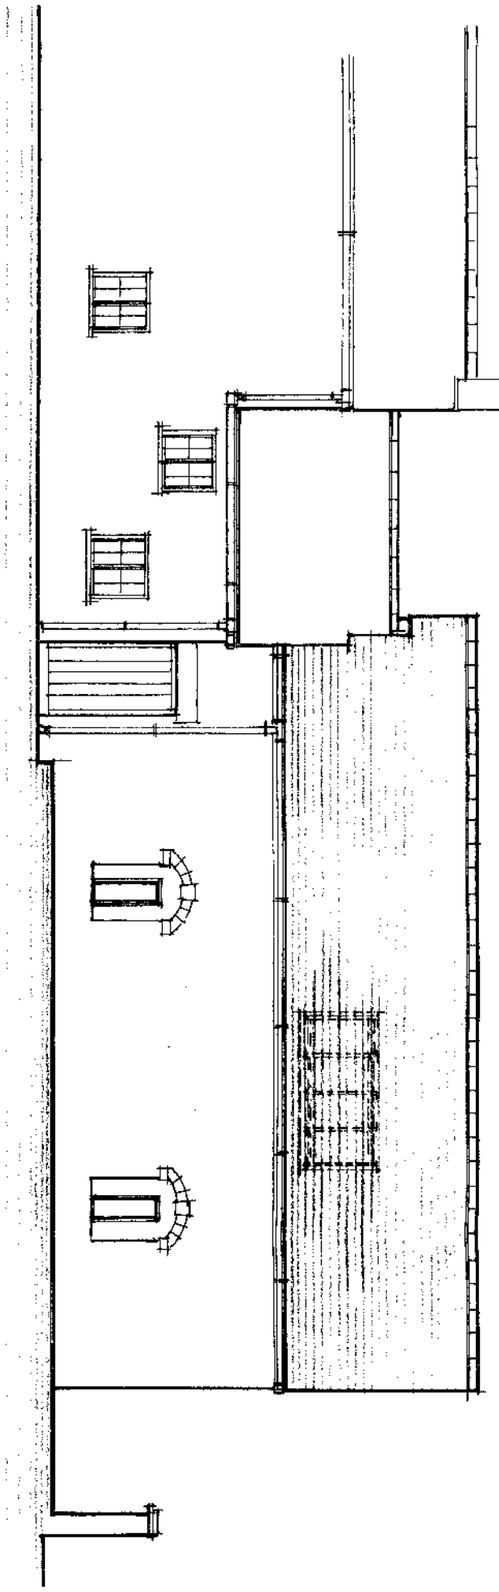


SOUTH ELEVATION:

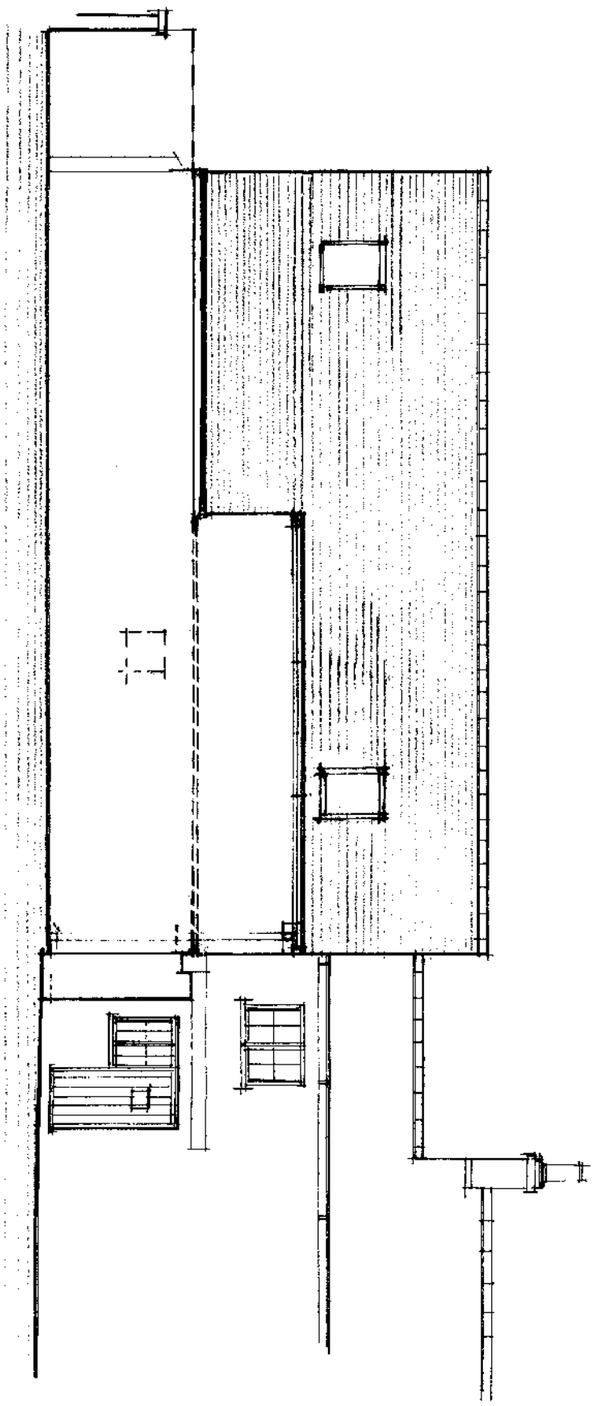

EAST ELEVATION:

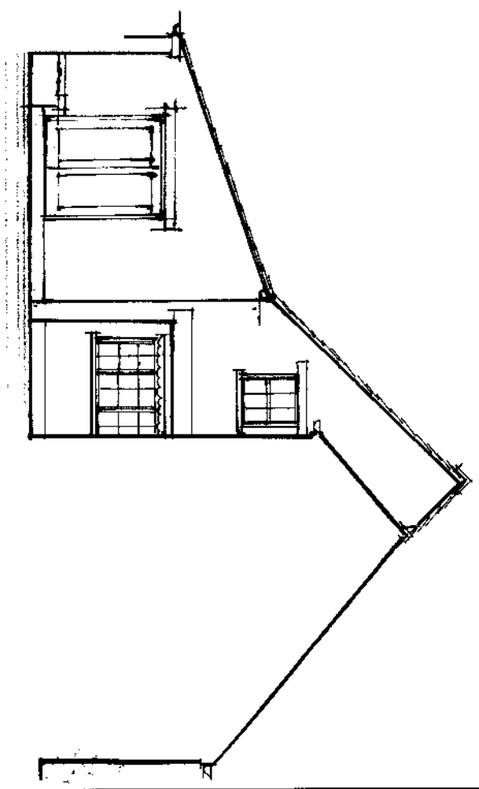

WEST ELEVATION:

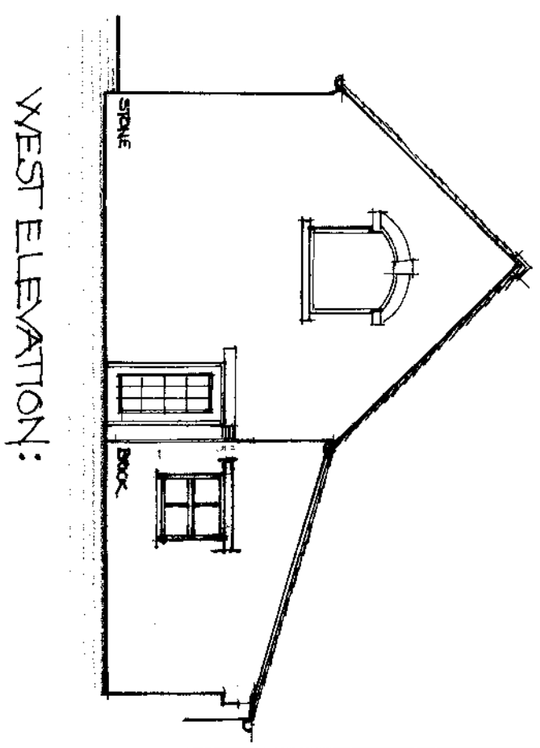

NO 62 TOWN STREET, DUFFIELD - ALTERATIONS TO CREATE AN APARTMENT/FLAT AS AN EXTENSION TO EXISTING DWELLING

EXISTING ELEVATIONS (REV A: 27.10.2022)

SCALE 1:100