

ROOFLIGHTS EQUAL TO AREA TO PREVIOUS SK REMOVED 2024


NORTH ELEVATION:

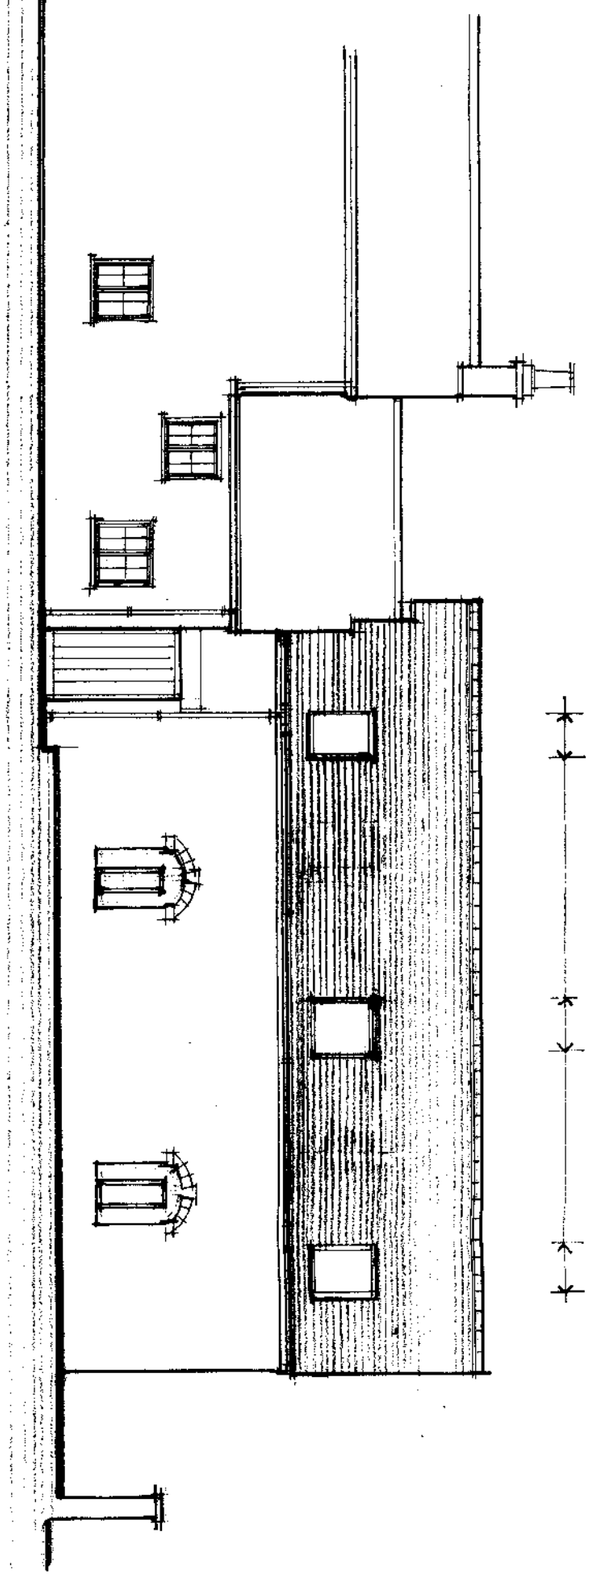

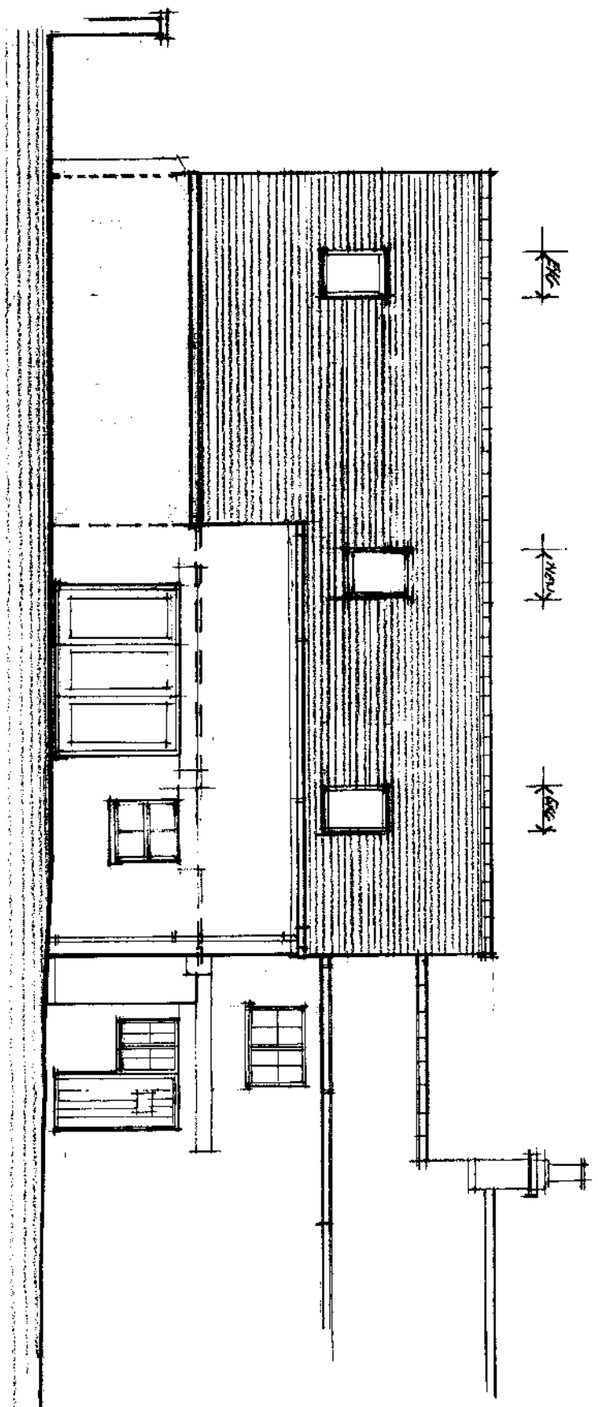


SOUTH ELEVATION:

EAST ELEVATION:

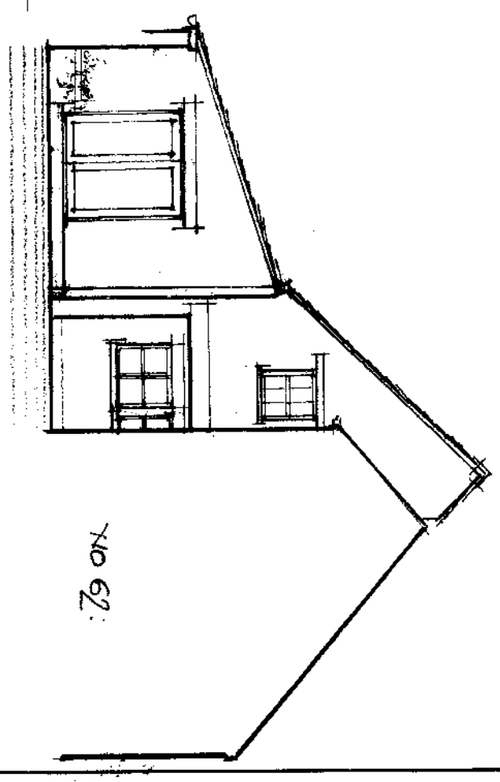

WEST ELEVATION:

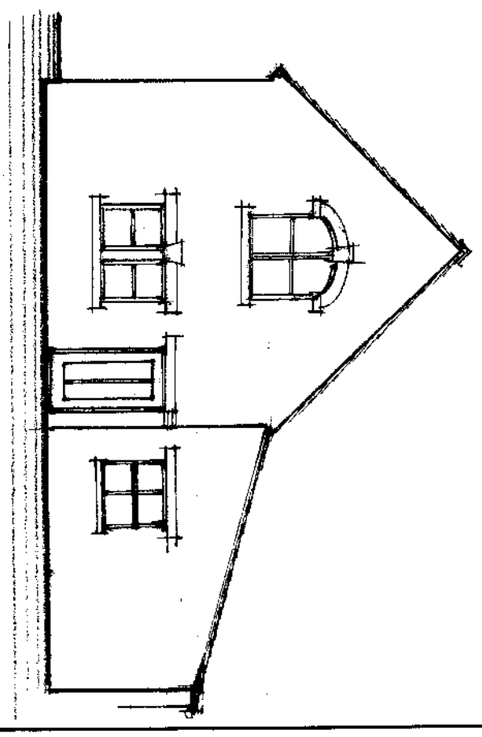

NO 62 TOWN STREET, DUFFIELD - ALTERATIONS TO CREATE AN APARTMENT/FLAT AS AN EXTENSION TO EXISTING DWELLING

PROPOSED ELEVATIONS (REV A – 27.10.2022)

SCALE 1:100