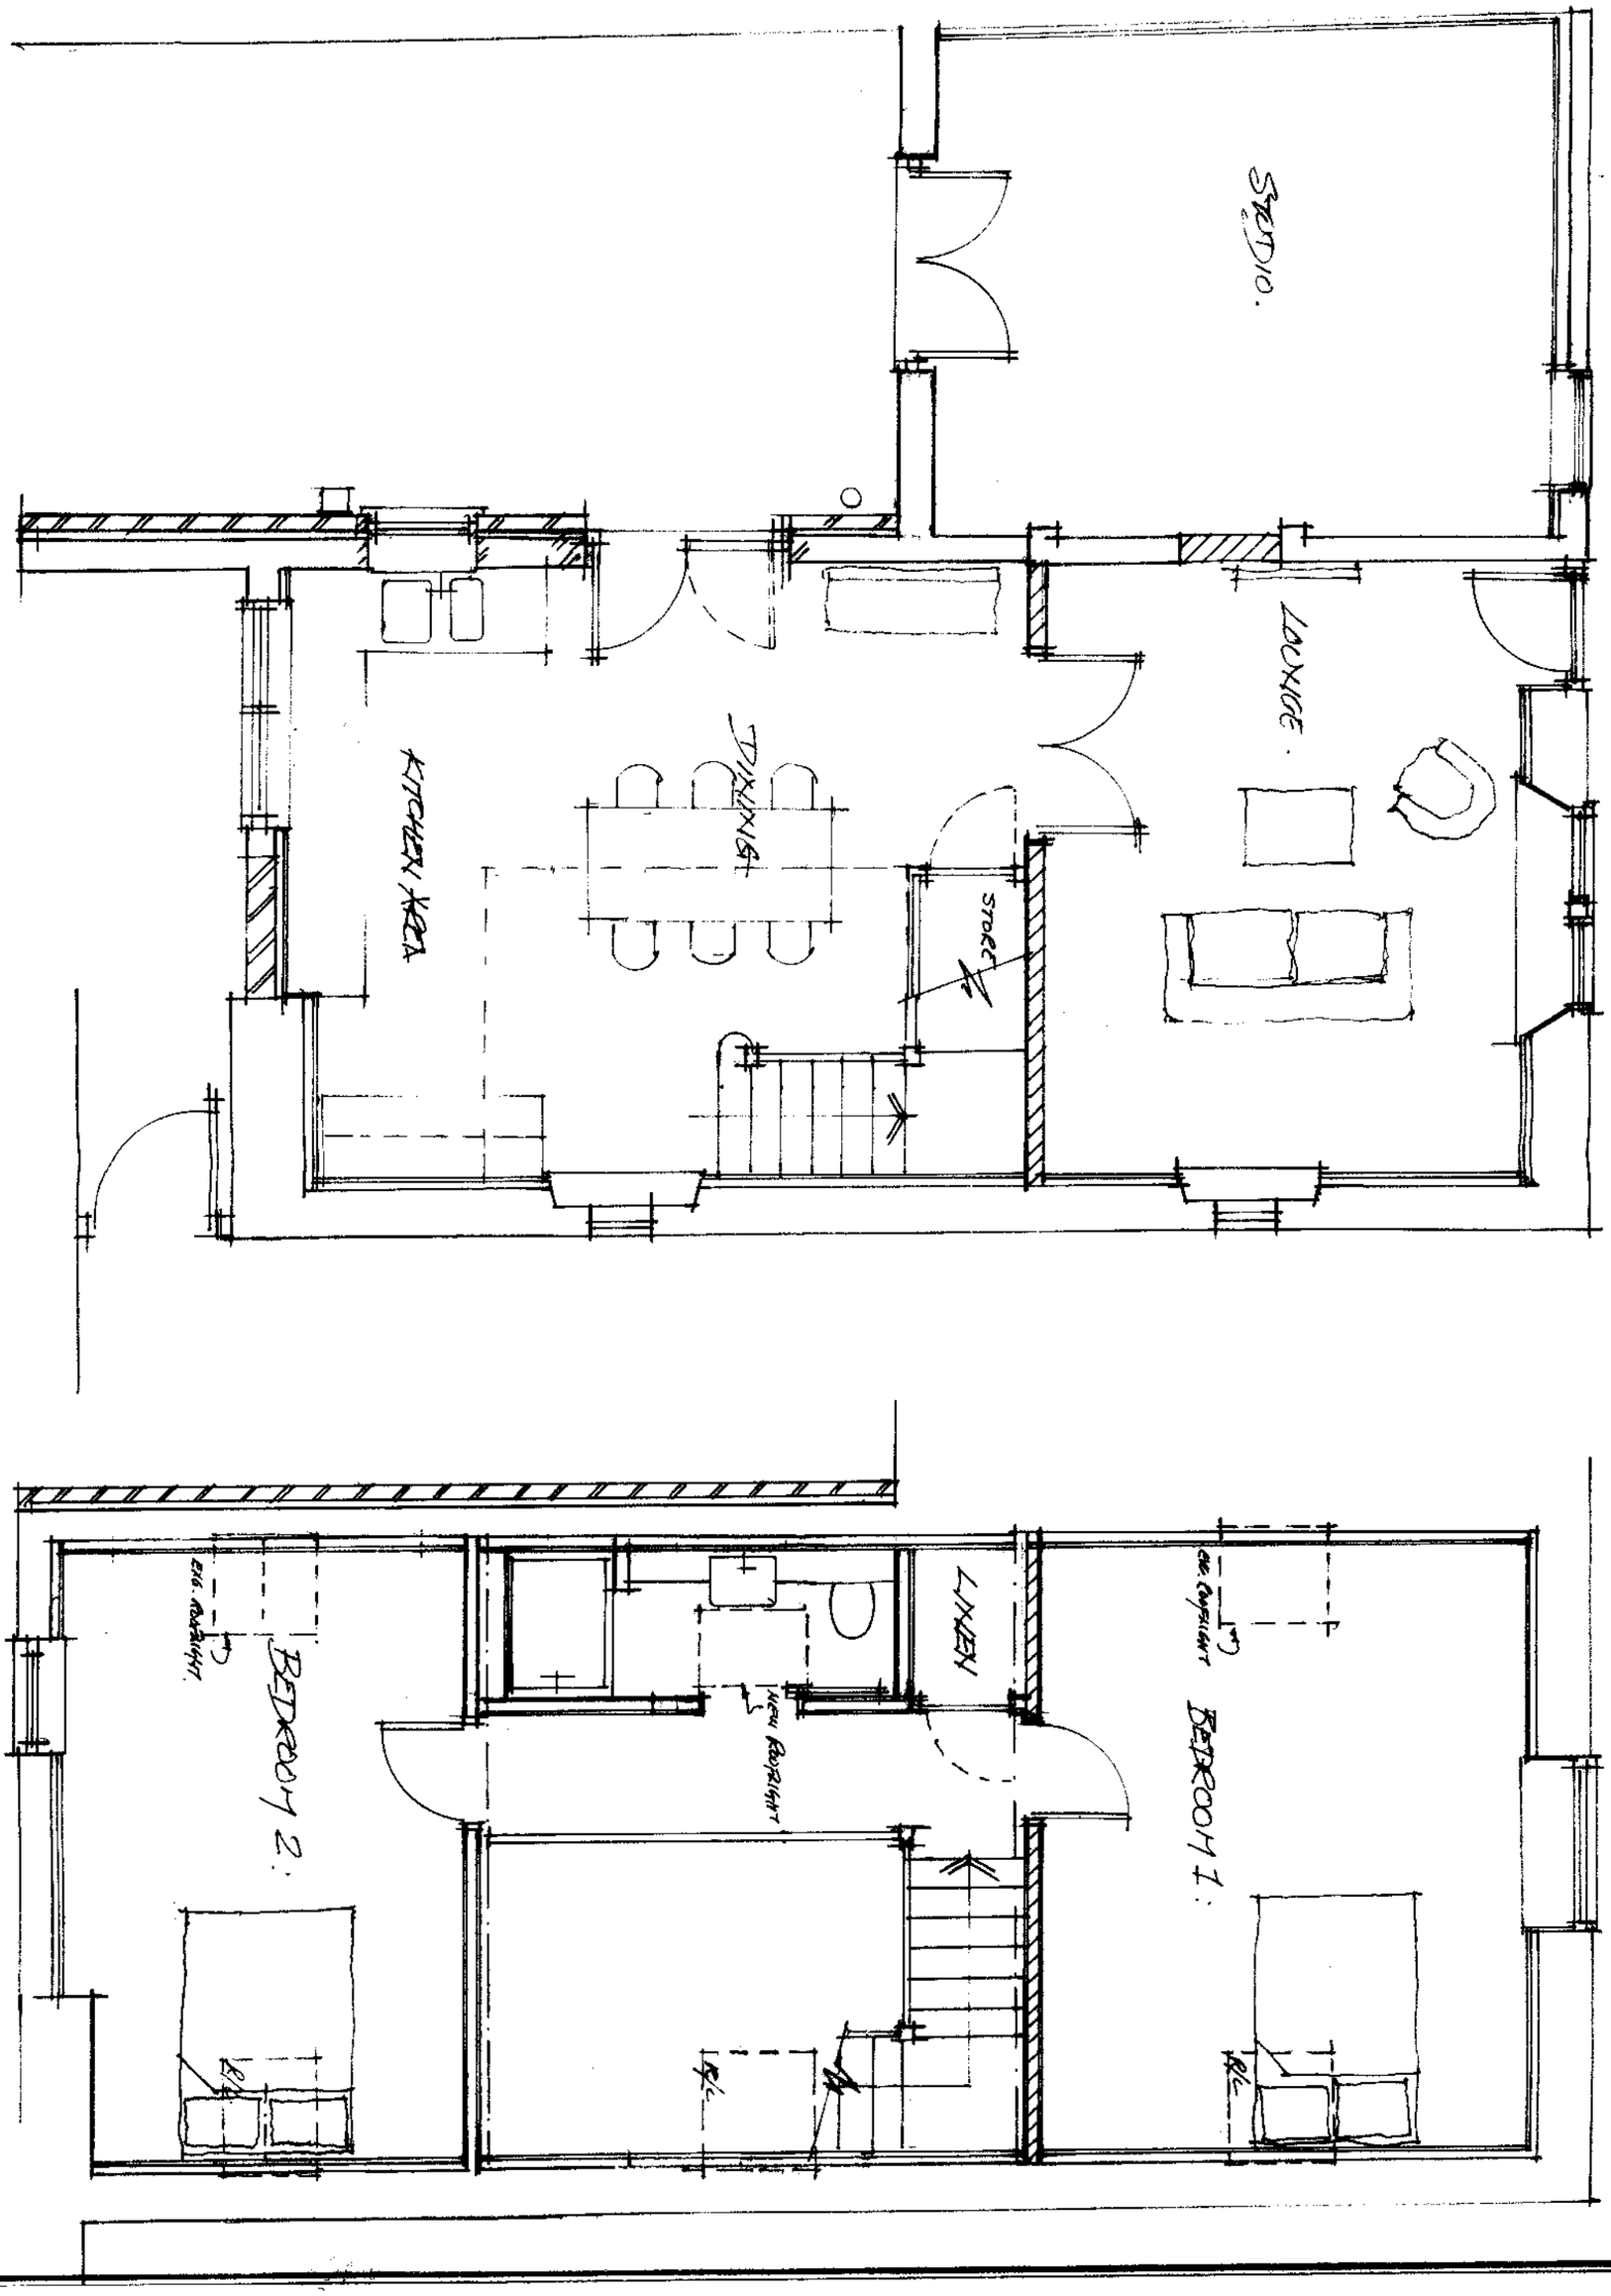


NO 62 TOWN STREET, DUFFIELD – ALTERANTIONS TO CREATE AN APARTMENT/FLAT AS AN EXTENSION TO EXISTING DWELLING.

PROPOSED PLANS (REV A – 27.10.2022)

SCALE 1:50