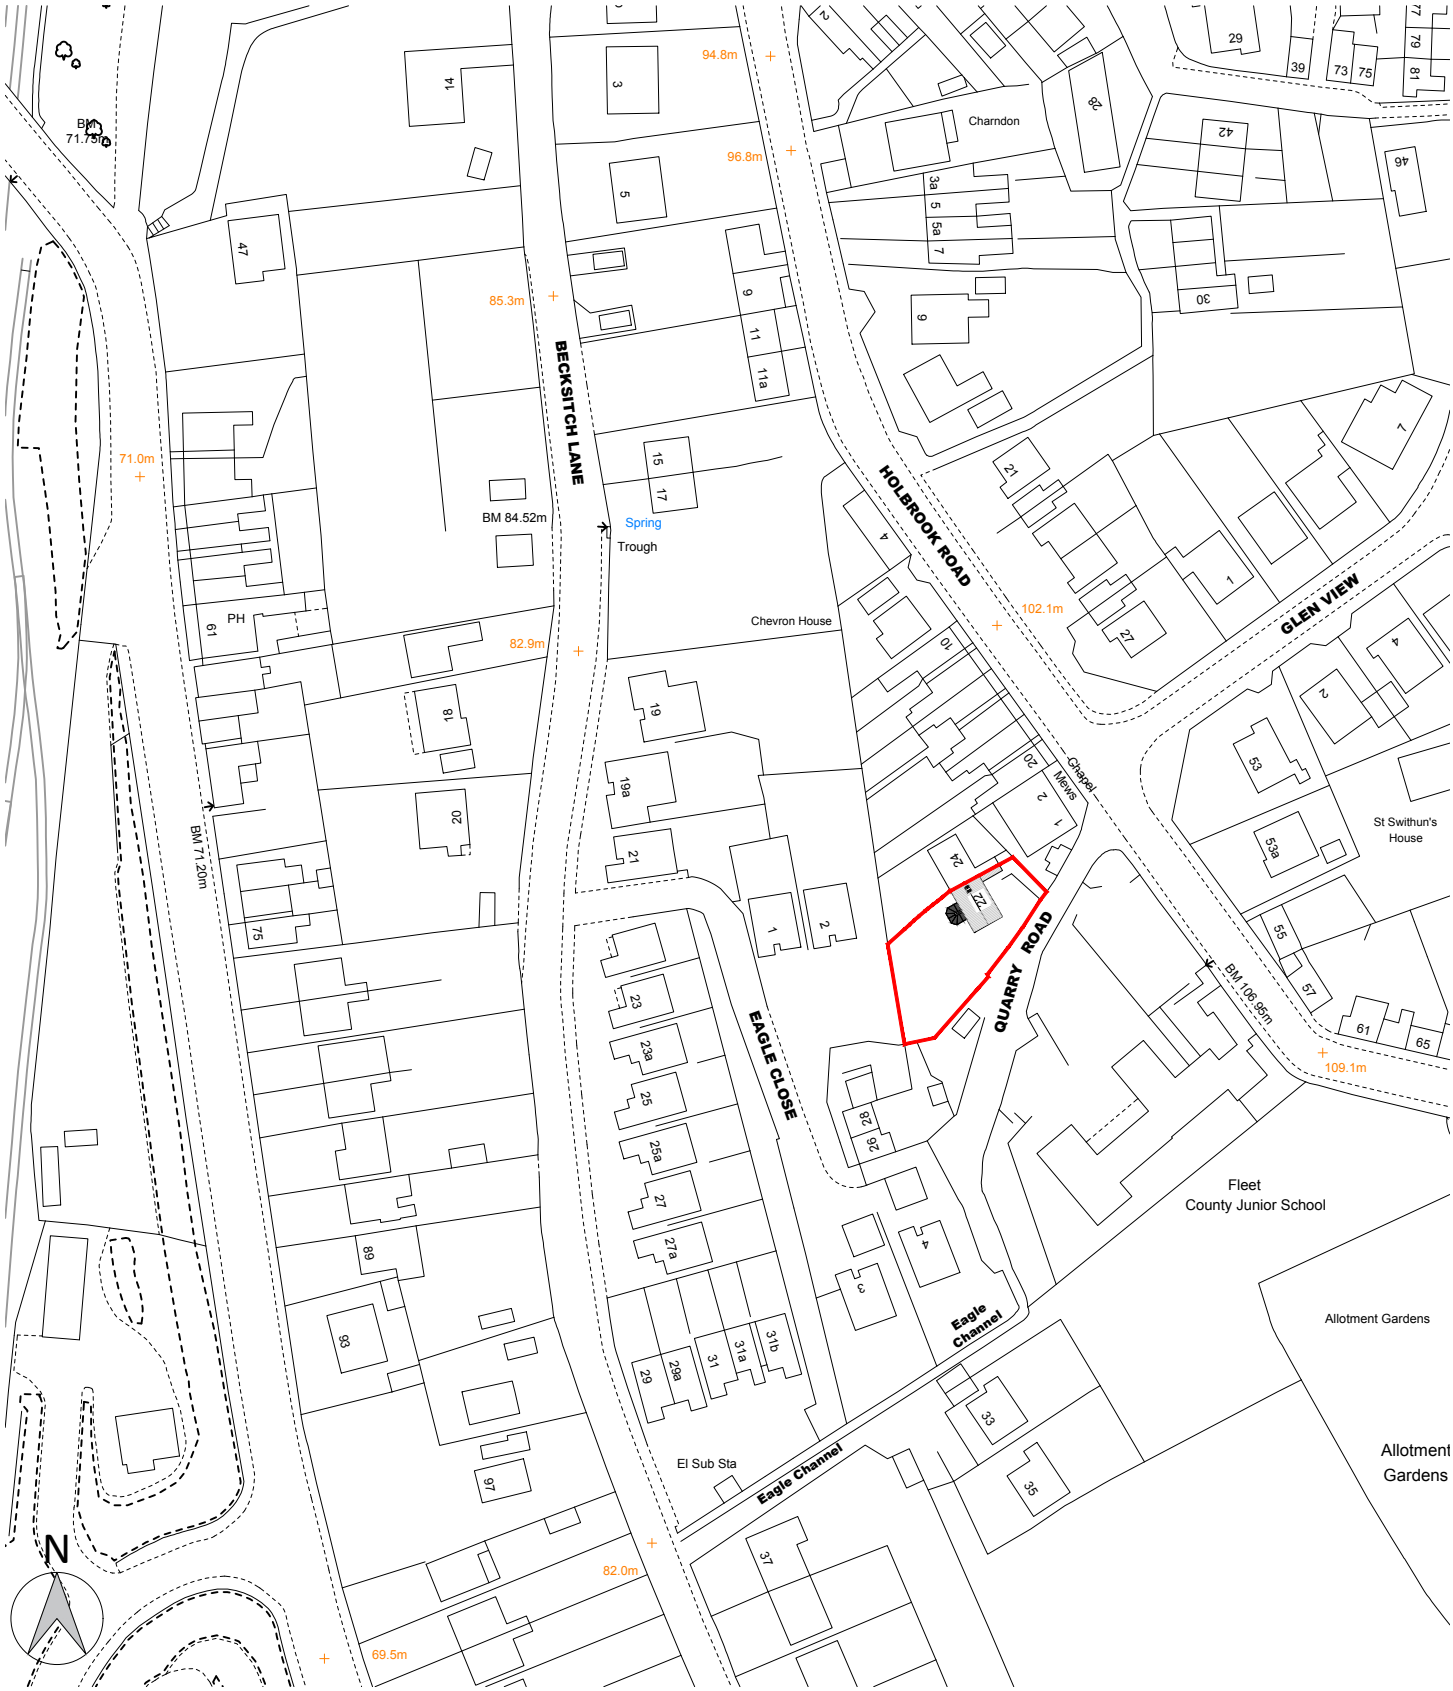

NOTES:
1. Insert note.

PROJECT
22 Quarry Road,
Belper

CLIENT
Mr R Adams and Mr S Poh

FILE: *Location and block plans.dwg*

TITLE
Location Plan

NUMBER
22-118-08-01

REVISION
-

STATUS
Planning

SCALE @ A4
1:1250

ISSUE DATE
Aug 22

REVISION DATE

dkmy architects ltd
Davidson Keighley Marston Yates
a: 10 Spencer Road, Belper, Derbyshire, DE56 1JY
e: info@dkmy.co.uk
m: 07847 328 233
w: www.dkmy.co.uk