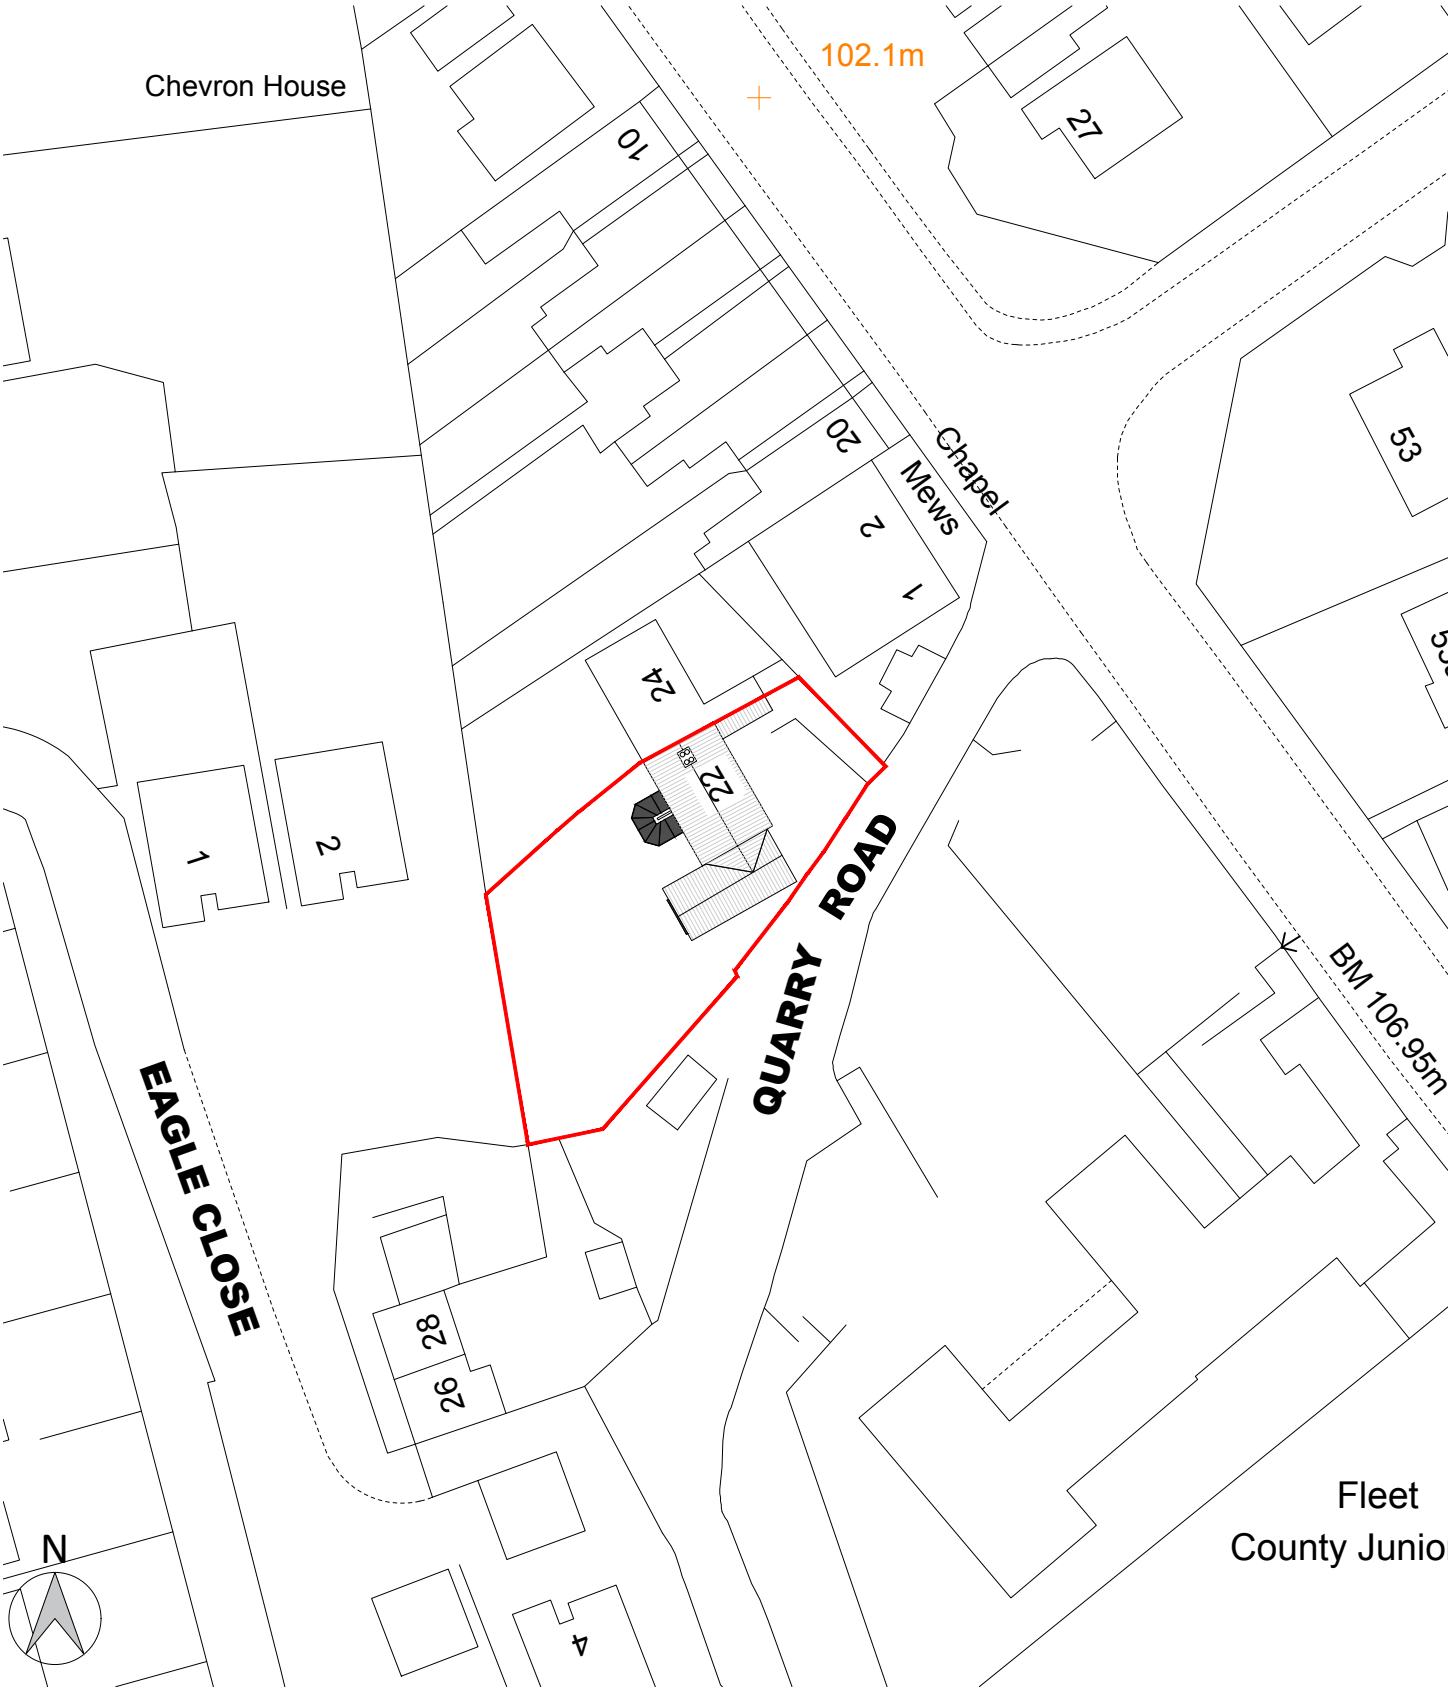

0 5 10 15

metres

1:500

Site Plot

NOTES:
1. Insert note.

PROJECT
22 Quarry Road,
Belper

CLIENT
Mr R Adams and Mr S Poh

FILE: *Location and block plans.dwg*

TITLE
Proposed Block Plan

NUMBER	REVISION	STATUS
22-118-08-03	-	Planning
SCALE @ A4	ISSUE DATE	REVISION DATE
1:500	Aug 22	

dkmy architects ltd
Davidson Keighley Marston Yates
a: 10 Spencer Road, Belper, Derbyshire, DE56 1JY
e: info@dkmy.co.uk
m: 07847 328 233
w: www.dkmy.co.uk