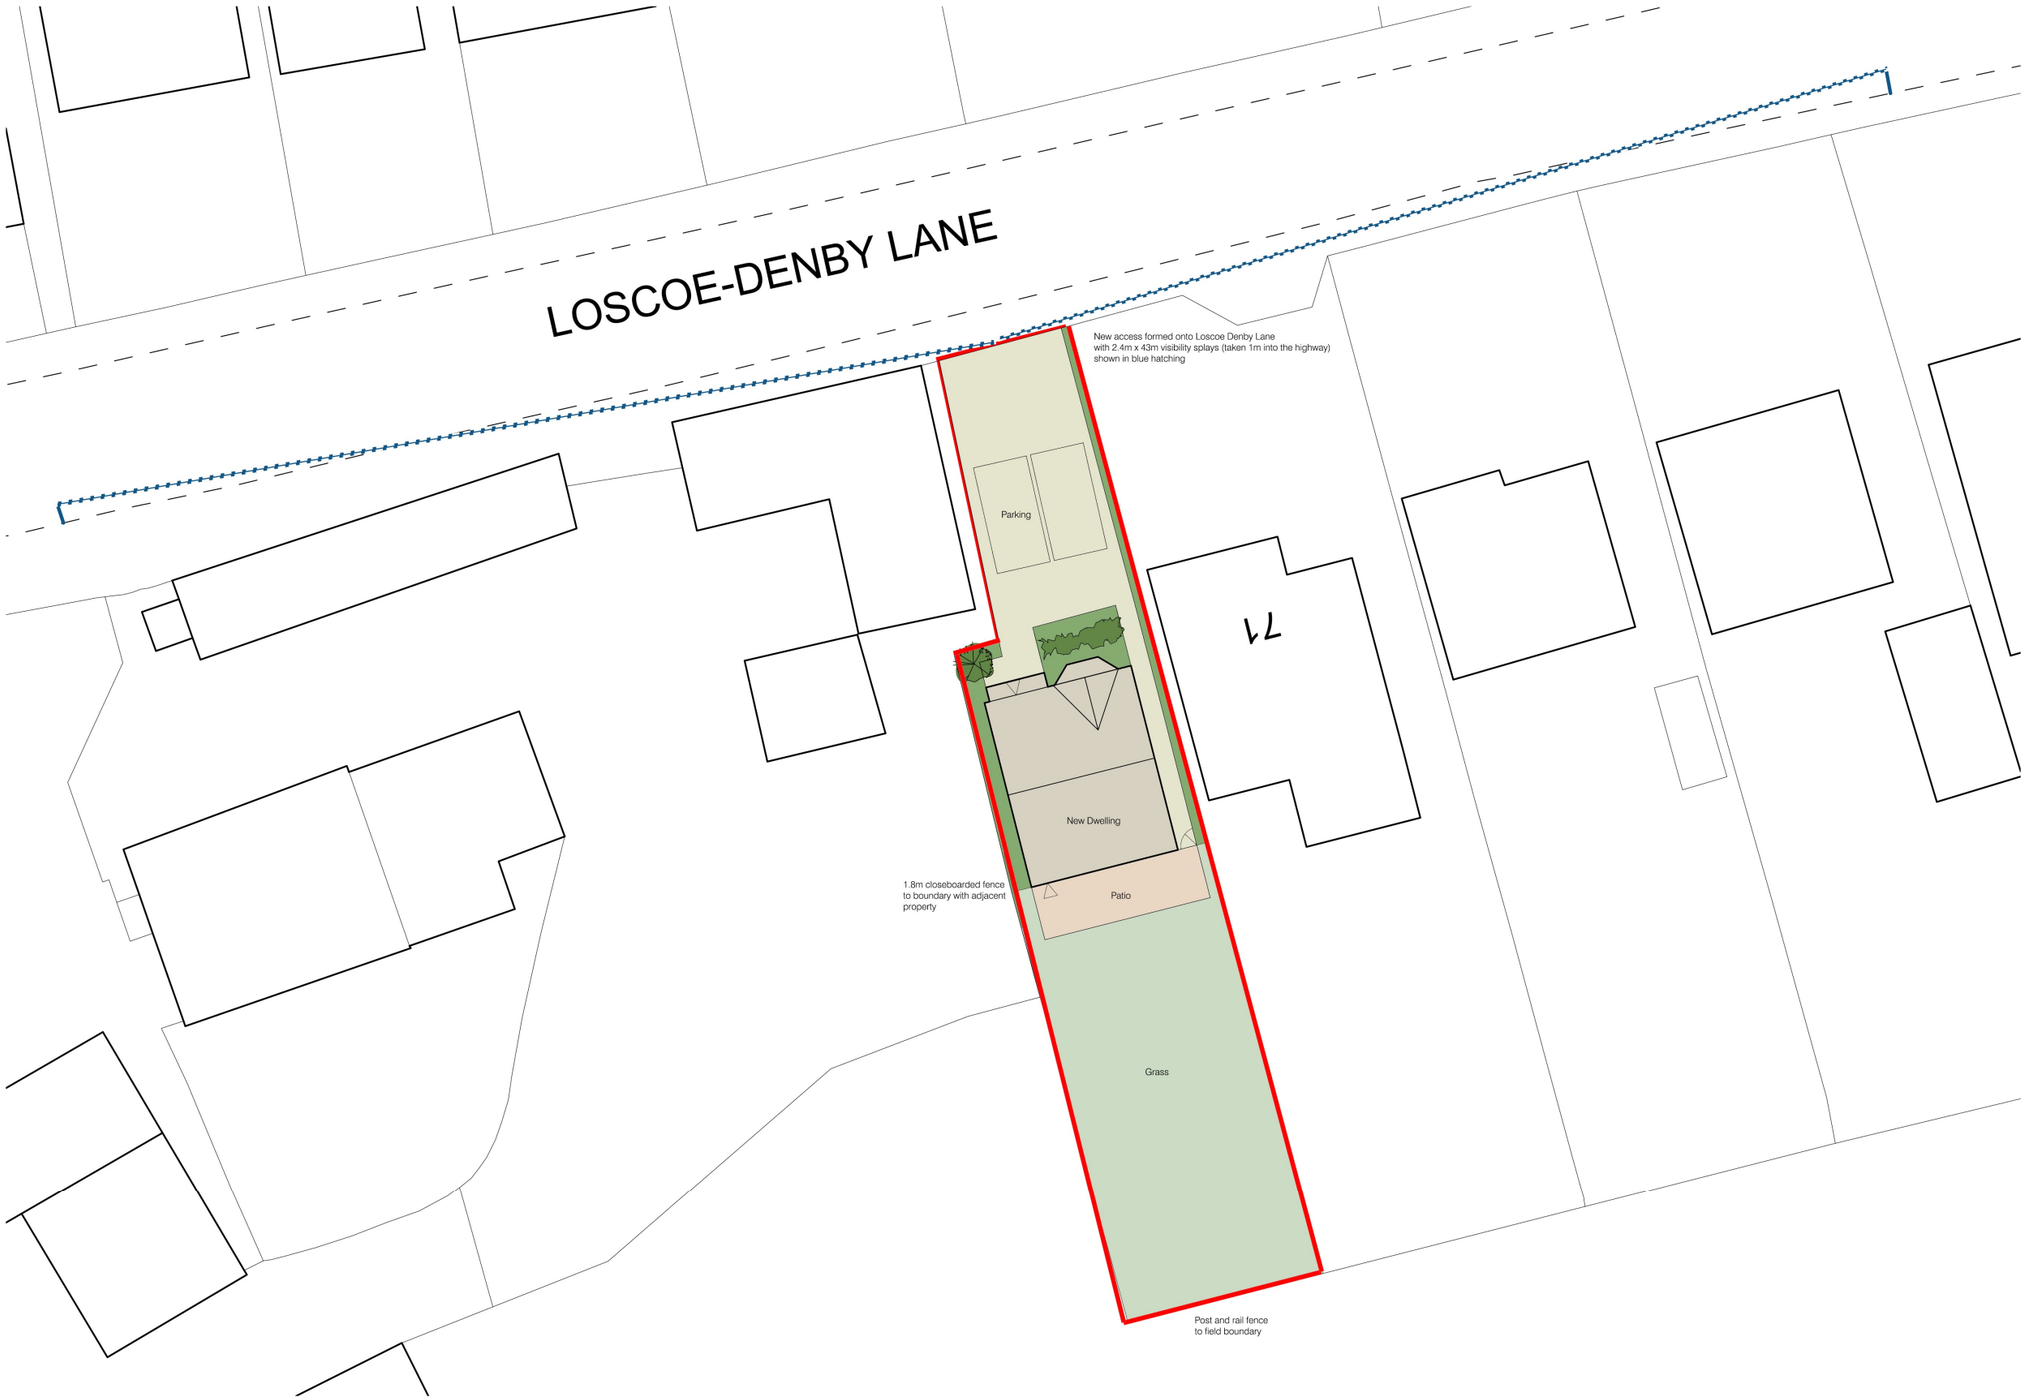

N

Rev.	Description	Date	By	Chk'd
P1	First Issue	17-10-22	GFH	XX

Chevin Homes

44 Friar Gate . Derby . DE1 1DA

Tel: 01332 366873 . info@chevinhomes.com .
www.chevinhomes.com .

Land adj. 71 Loscoe Denby Lane
Derbyshire

Site Plan as Proposed

PROJECT REF	SCALE(S)	PAPER SIZE	DRAWN BY
22_009	1:200	A3	GFH

PROJECT	ORIGINATOR	ZONE	LEVEL	TYPE	ROLE	NUMBER
SCR -	CHD -	Z1 -	XX -	DR -	W -	01004

STATUS	SUITABILITY DESCRIPTION
D5	ISSUED FOR PLANNING

REVISION	REVISION DESCRIPTION
P1	PRELIMINARY

This document is copyright of Chevin Homes (Derby) Limited. If in doubt ASK. Drawing measurements shall not be obtained by scaling. Verify all dimensions prior to construction. Immediately report any discrepancies on this document to the Architect. This document shall be read in conjunction with associated models, specifications and related consultant's documents.