B Langton Proposed Dog Exercise Area
Meadow Farm, Main Street, Horsley Woodhouse
Block Plan 1:500 @ A4 November 2022

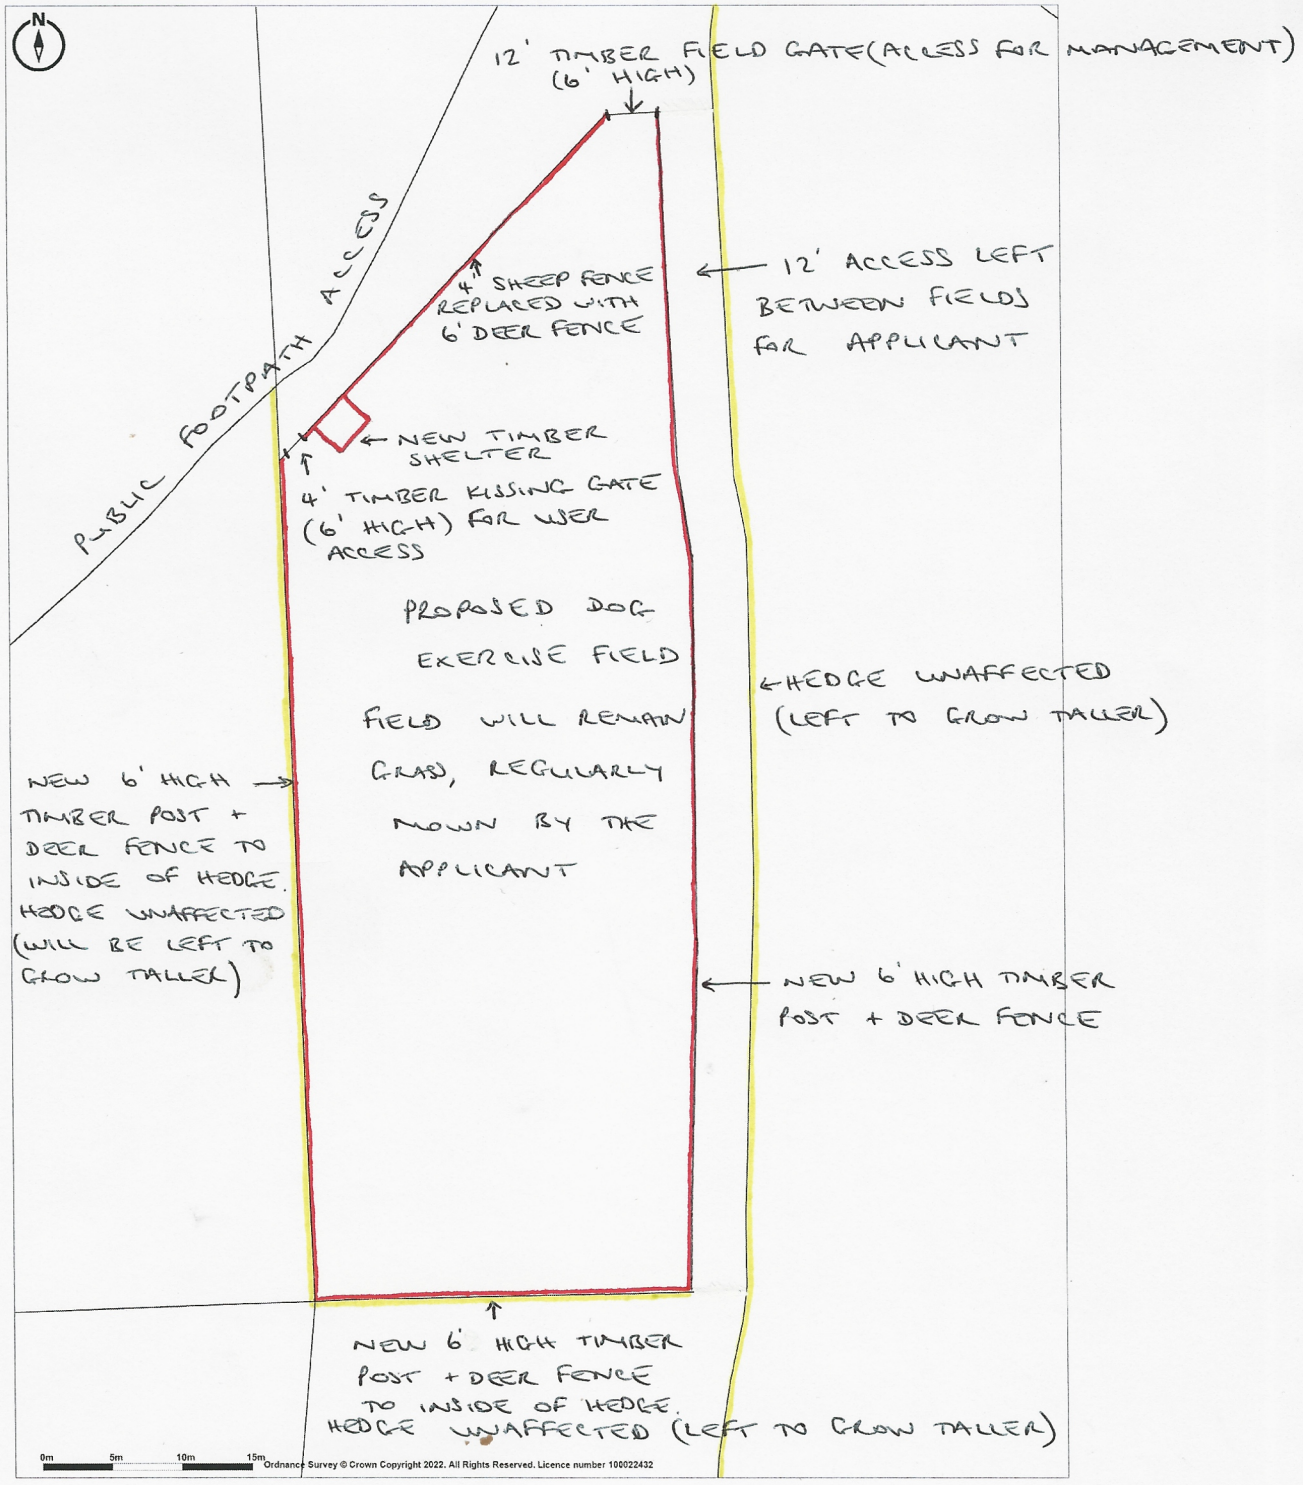

Promap
LANDMARK INFORMATION

Ordnance Survey © Crown Copyright 2022. All Rights Reserved.
Licence number 100022432
Plotted Scale - **1:500**. Paper Size - **A4**