

Proposed Rear Elevation
Scale 1: 100 (South)

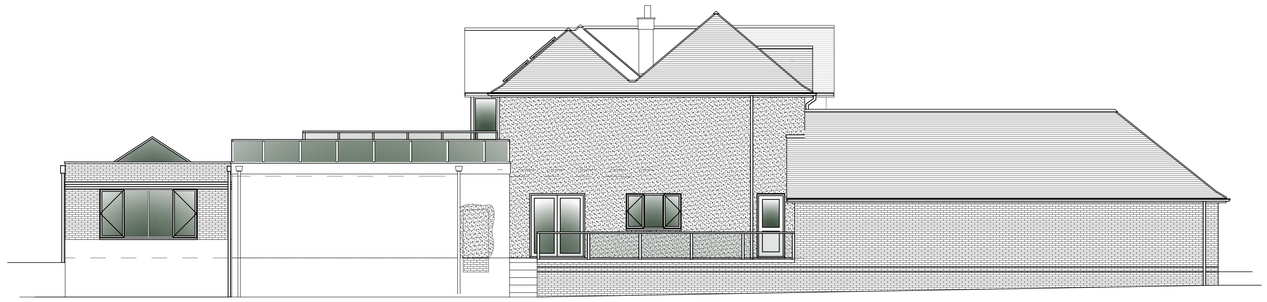

Proposed Side Eleveation
Scale 1: 100 (East)



Proposed Front Elevation
Scale 1: 100 (North)



Proposed Side Eleveation
Scale 1: 100 (West)

PLANNING ISSUE

Rev	By	Date	Details
E	MO	10/11/22	725mm high code 4 obscure glazed screen to shield neighboring property.
D	MO	01/08/22	Planning Issue
C	MO	28/07/22	Proposed kitchen amended
B	MO	30/06/22	Roof design amended.
A	MO	03/05/22	Garden room added. Plans amended following client meet.

PROPOSED
Re-modeling of existing property

LOCATION
190 Heanor Road,
Heanor,
DE75 7QY

CLIENT
Nicola and Michael Slater

DRAWING TITLE
Details as Proposed Elevations

Drawn By	Date	Dwg.No	Rev
AW	March 2022	KJ3314/06	E

Scales						
@ A1	1:100					

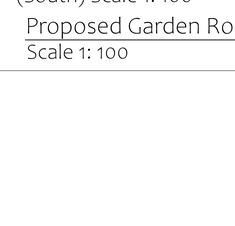

Side Elevation
(South) Scale 1: 100

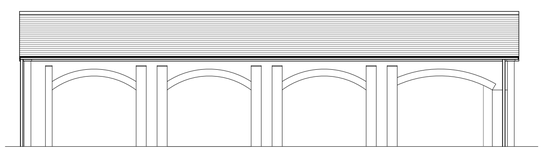

Front Elevation
(East) Scale 1: 100

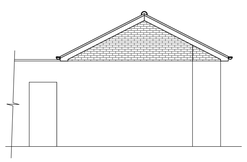

Side Elevation
(North) Scale 1: 100

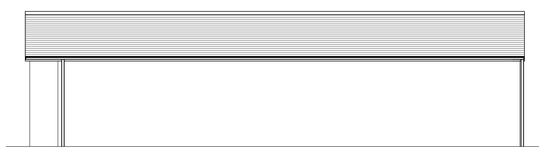

Rear Elevation
(West) Scale 1: 100

Proposed Garden Room
Scale 1: 100

DO NOT SCALE:
From this drawing all dimensions are in millimetres unless otherwise stated any discrepancies are to be reported to Lacey & Owen Architectural Services Ltd.

RELEVANT DRAWINGS:
This drawing is to be read in conjunction with all other relevant drawings and details

DRAWING COPYRIGHT:
This drawing and all other relevant drawings is the property of Lacey & Owen Architectural Services Ltd. and should not be copied or altered in any way without prior consent

139 Bath Street
Ilkeston
Derbyshire
DE7 8AS

LACEY & OWEN
ARCHITECTURAL SERVICES LTD

T: 0115 944 5138
E: enquiry@laceyandowen.co.uk
www.laceyandowen.co.uk

CIAT
REGISTERED PRACTICE