

Proposed Rear Elevation
Scale 1: 100 (South)

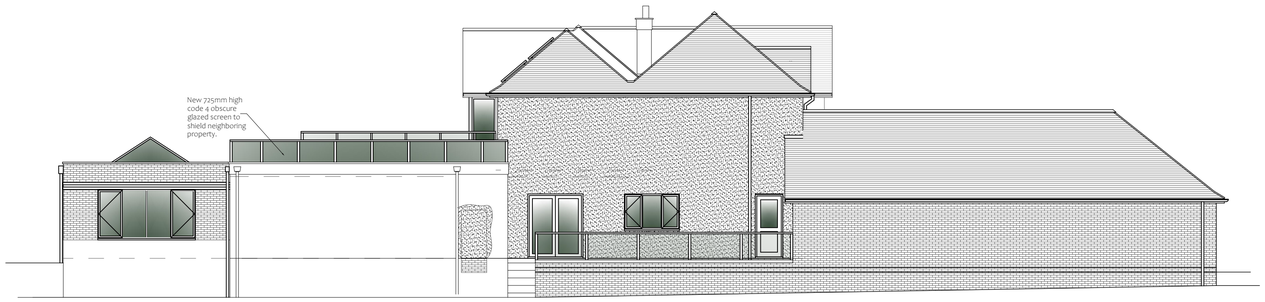

Proposed Side Eleveation
Scale 1: 100 (East)

DO NOT SCALE:
From this drawing all dimensions are in millimetres unless otherwise stated any discrepancies are to be reported to Lacey & Owen Architectural Services Ltd.

RELEVANT DRAWINGS:
This drawing is to be read in conjunction with all other relevant drawings and details

DRAWING COPYRIGHT:
This drawing and all other relevant drawings is the property of Lacey & Owen Architectural Services Ltd. and should not be copied or altered in any way without prior consent

PRELIMINARY ISSUE

Rev	By	Date	Details
A	MO	02/11/22	Parapet screen amended to be obscure glazing.

PROPOSED
Re-modeling of existing property.

LOCATION
190 Heanor Road,
Heanor,
DE75 7QY

CLIENT
Nicola and Michael Slater

DRAWING TITLE
Proposed parapet extension

Drawn by	Date	Dwg.No	Rev
MO	March 2022	KJ3314/07	A

SCALES @ A1: 1:50

139 Bath Street
Ilkeston
Derbyshire
DE7 8AS
LACEY & OWEN
ARCHITECTURAL SERVICES LTD
T: 0115 944 5138
E: enquiry@laceyandowen.co.uk
www.laceyandowen.co.uk
CIAT REGISTERED PRACTICE