
AMENDENTS
A. additional info added.
DM 08 11 2022




PRINCIPAL ELEVATION SOUTH WEST TO BELPER LANE SCALE 1:50

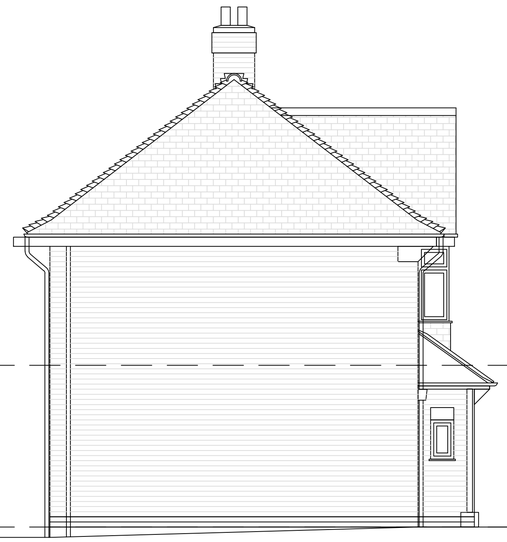


SIDE ELEVATION NORTH WEST SCALE 1:50




REAR ELEVATION NORTH EAST SCALE 1:50

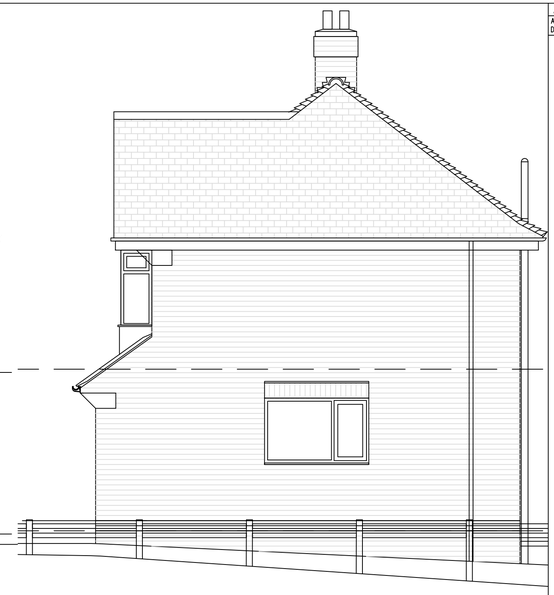


SIDE ELEVATION SOUTH EAST SCALE 1:50

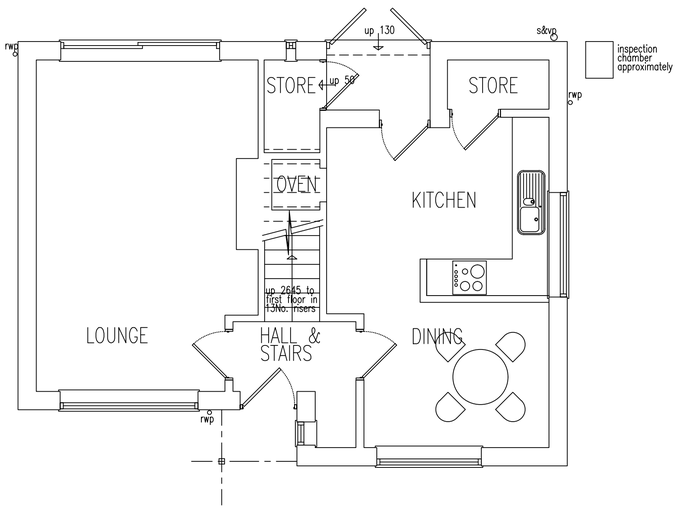

GROUND FLOOR PLAN SCALE 1:50

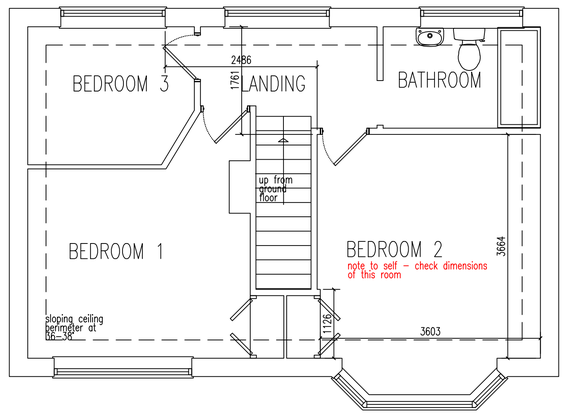

FIRST FLOOR PLAN SCALE 1:50

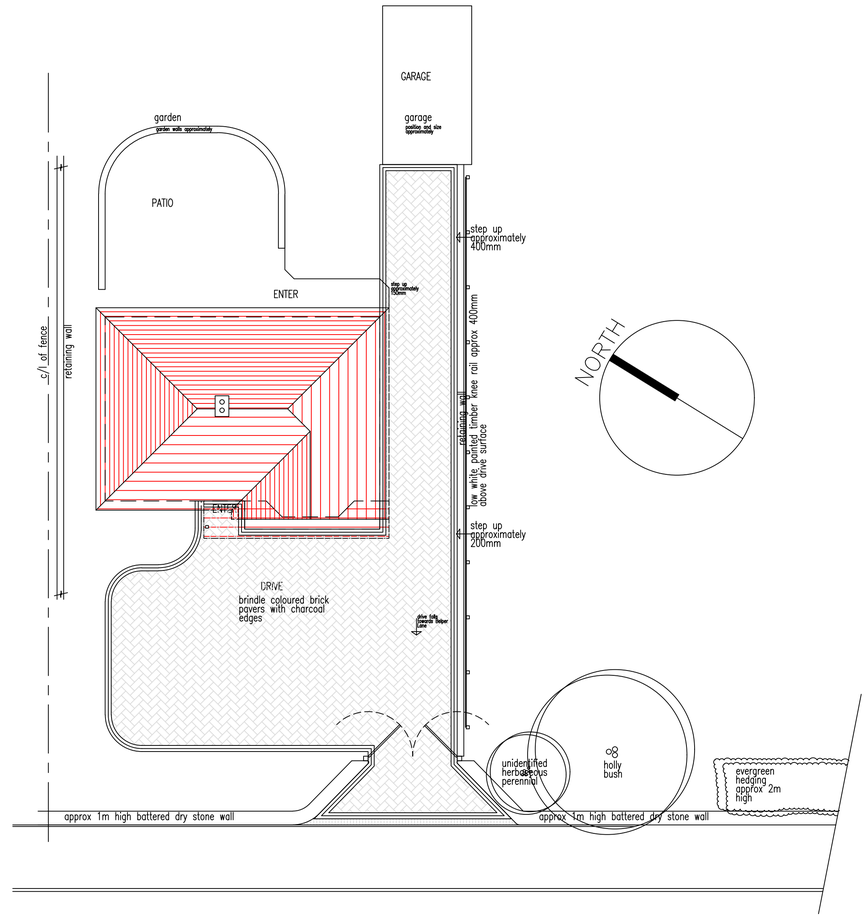

SITE & ROOF PLAN SCALE 1:100

0 10m

0 10m

AS EXISTING

PROJECT NAME Extension & Alterations to Dwelling 50 Belper Lane Belper			JOB NO. DMA21–010
DRAWING TITLE Survey as Existing Existing Part Plans and Elevations.			DWG NO. EX 81 01
SCALE 1:50 & 1:100	DRAWN BY DM	DATE 22/10/21	REV. A

This drawing is copyright. Contractor must check all dimensions on site, working only from grid & figure dimensions. Any discrepancies are to be reported to the designer before work commences.

RIBA Chartered Practice

David McPhee Chartered Architect
1 Rutland Drive Mickleover Derby DE3 9FW Tel- 01332 988279 E mail- dave@davidmcpheearchitect.co.uk