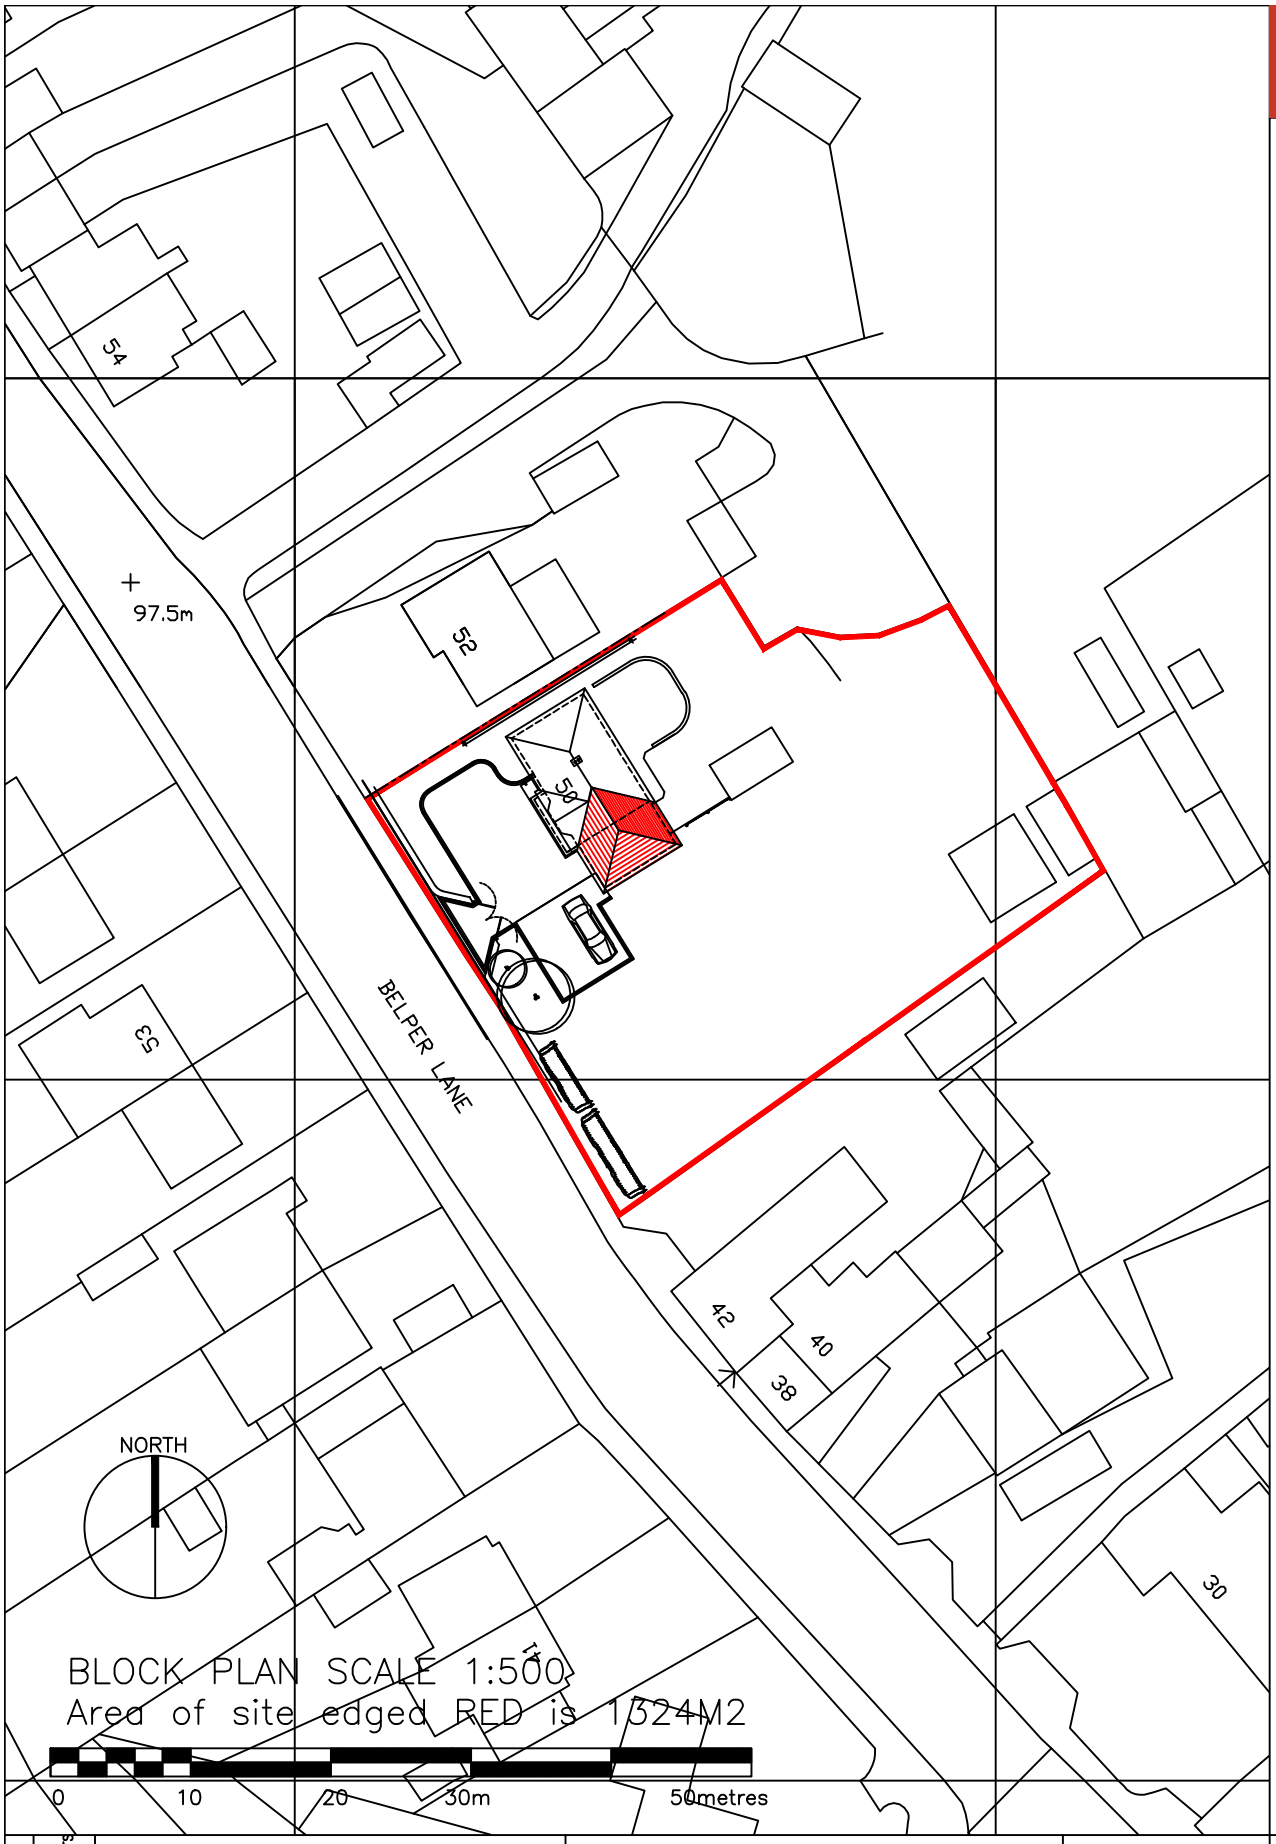


RIBA Chartered Practice

David McPhee Chartered Architect

1 Rutland Drive Mickleover Derby DE3 9FW Tel- 01332 988279 E mail- dave@davidmcpheearchitect.co.uk

AMENDENTS

A car port omitted, additional information added at planners request DM 08 11 2022

PROJECT NAME. Extension & Alterations to Dwelling 50 Belper Lane Belper			JOB NO. DMA21-010
DRAWING. TITLE Scheme Design 01 Block Plan as Proposed.			DWG NO. SK 81 03
SCALE 1:500	DRAWN BY DMcPhee	DATE 10/03/22	REV. A

This drawing is copyright
Contractor must check all dimensions on site, working only from grid & figure dimensions.
Any discrepancies are to be reported to the designer before work commences.