8 ASHFORD RISE, BELPER, DE56 1TJ

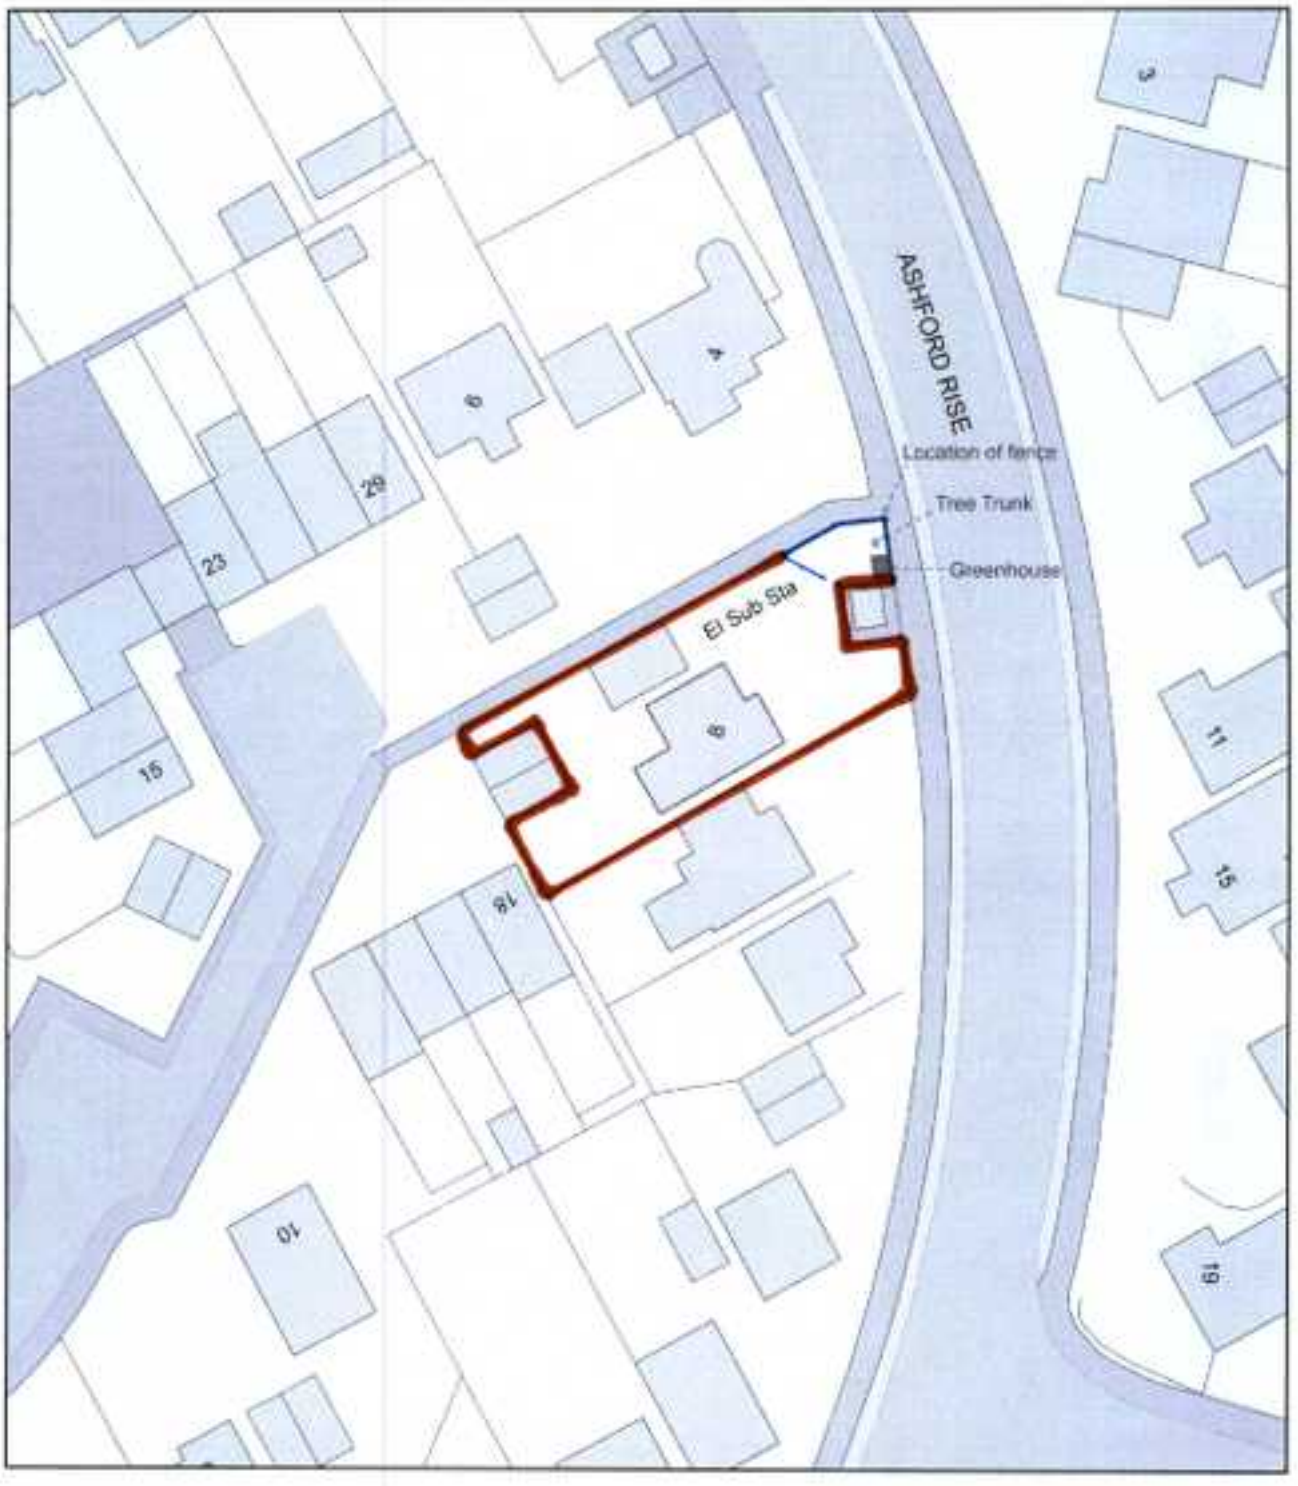

0 20
Metres

N

ReQuestaPlan

Plan Produced for: DERBYSHIRE COUNTY COUNCIL

Date Produced: 10 Oct 2022

Plan Reference Number: TQRQM22283190414176

Scale: 1:500 @ A4

© Crown copyright and database rights 2021 OS 100042766