
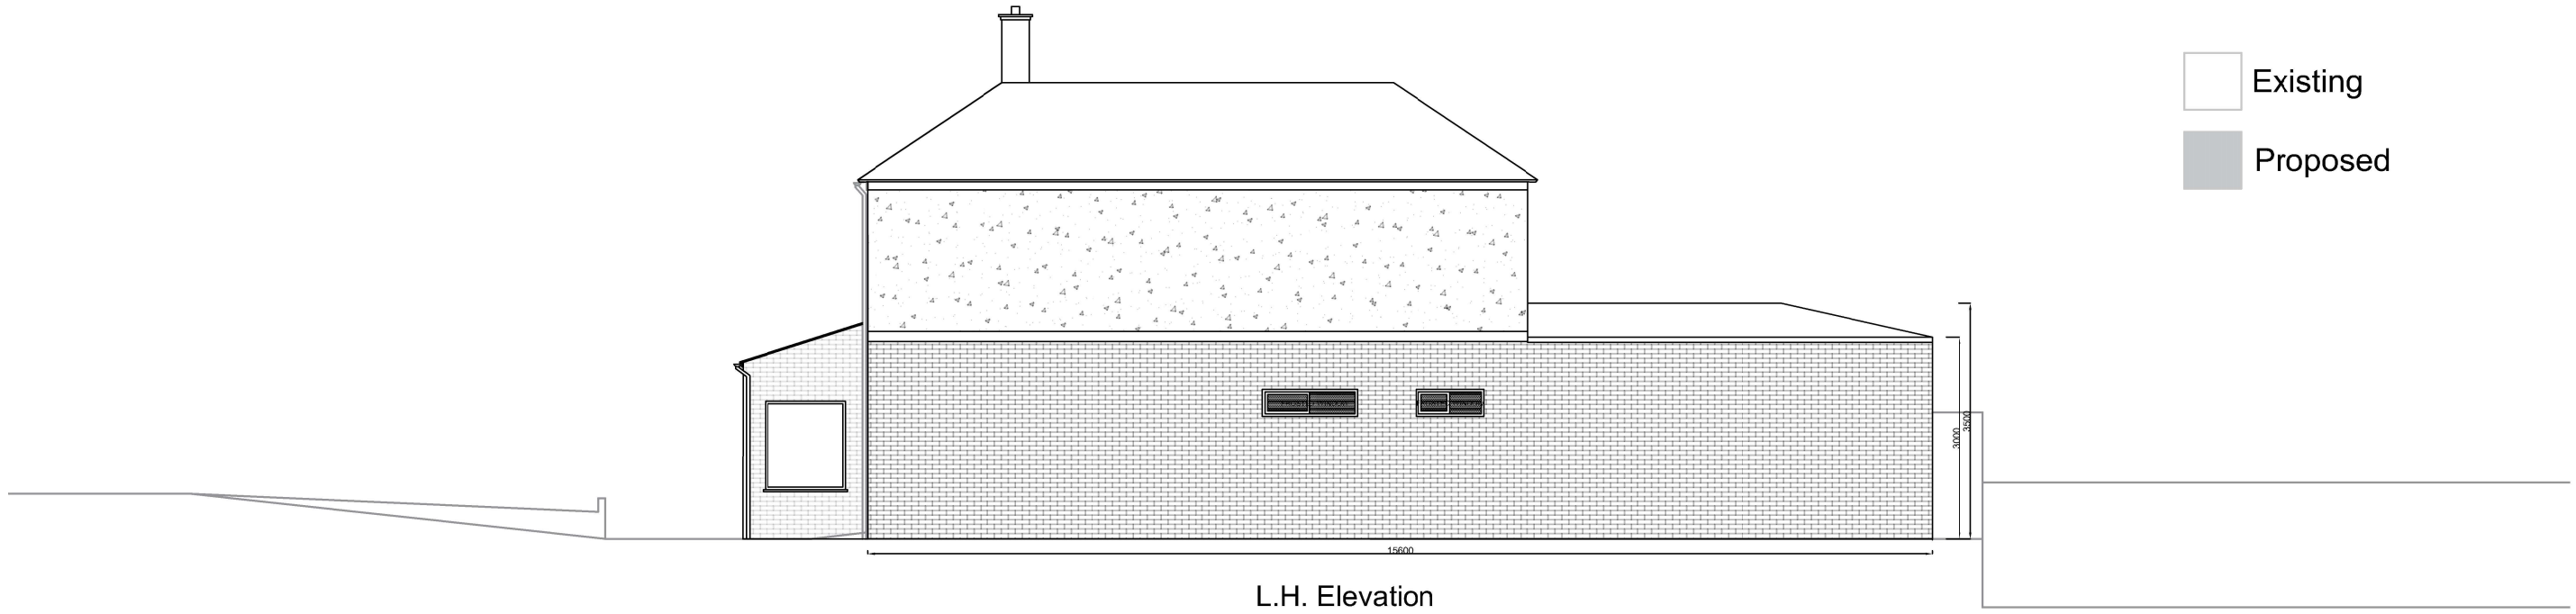


L.H. Elevation

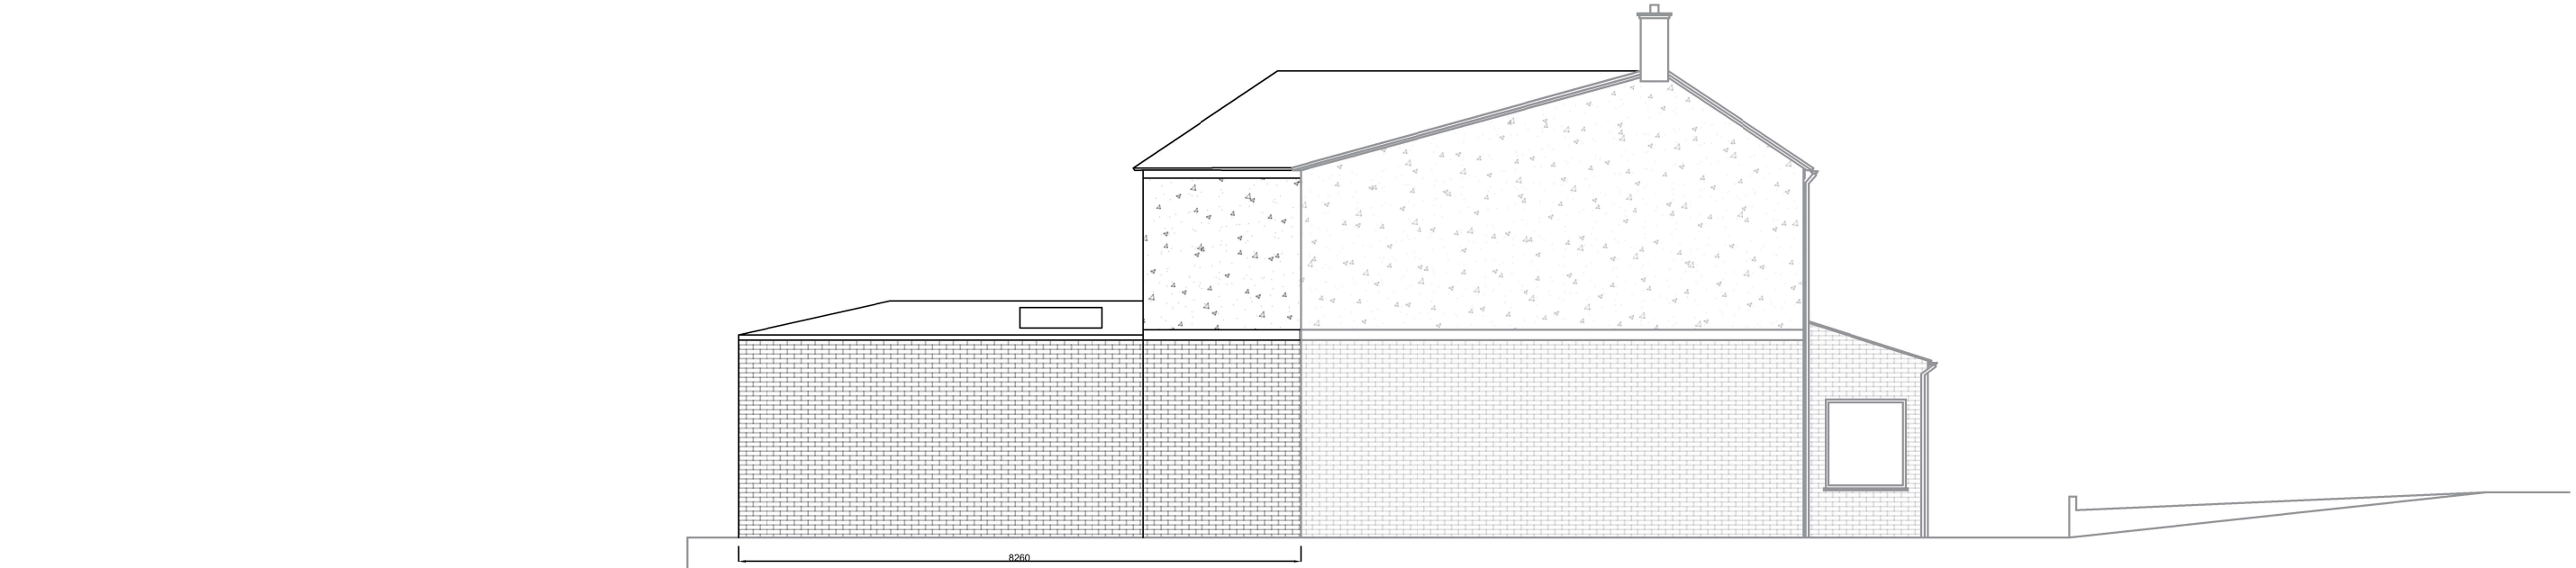

R.H. Elevation

334 Nottingham Road, Ripley

Proposed Elevations

1:100