Proposed Front Elevation(C)

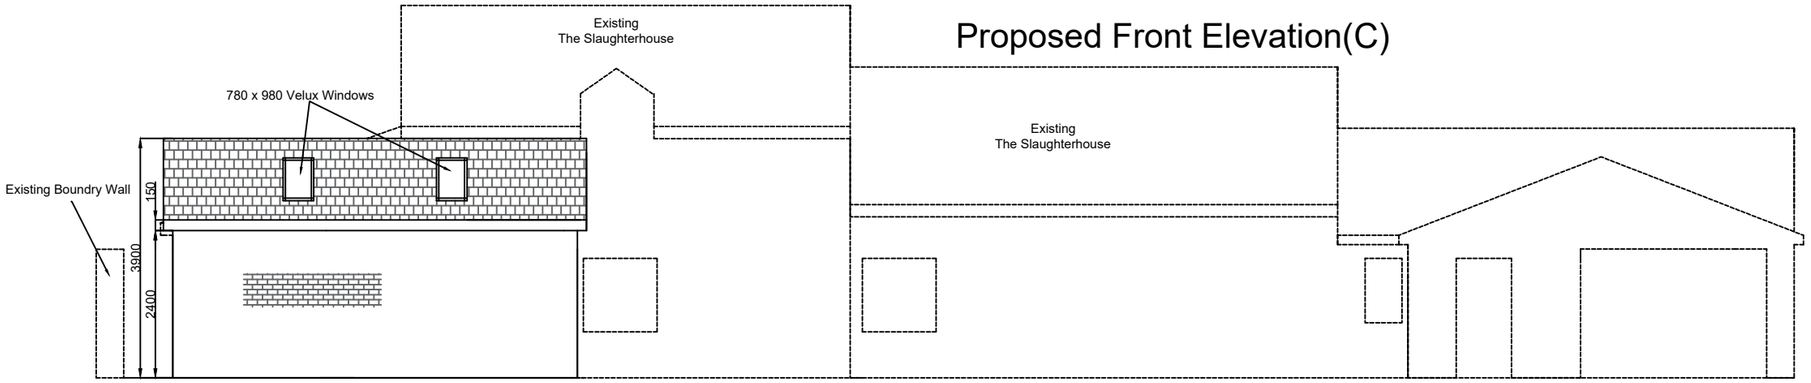

Proposed Elevation(A)

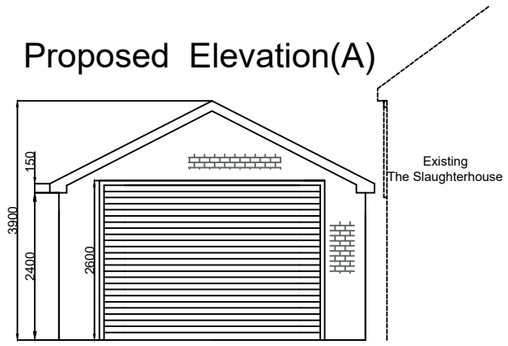

Proposed Elevation (B)

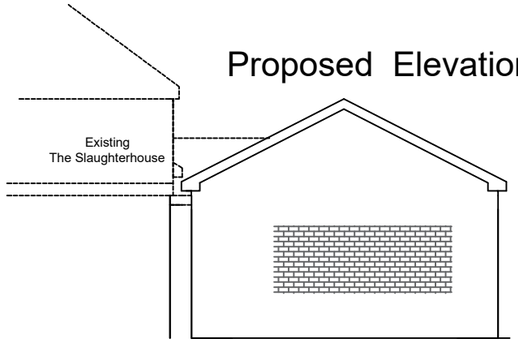

Proposed Elevation(D)

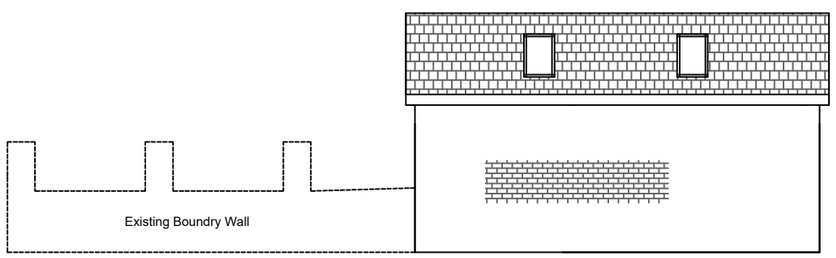

The Slaughterhouse (Shambles) Proposed Garage Scale 1:100 @A3

The Slaughter House
Derby Road
Swanwick
DE55 1AB

Mr Aaron Wright

Proposed Elevations

Project: Garage

Drawing No: 22/941

Date: 18/10/2022

Harwood-Stone Design
81A Newbold Road
Chesterfield
S41 7PU

Mob: 07874 759 365
Email: harwoodbuildingdesign@gmail.com