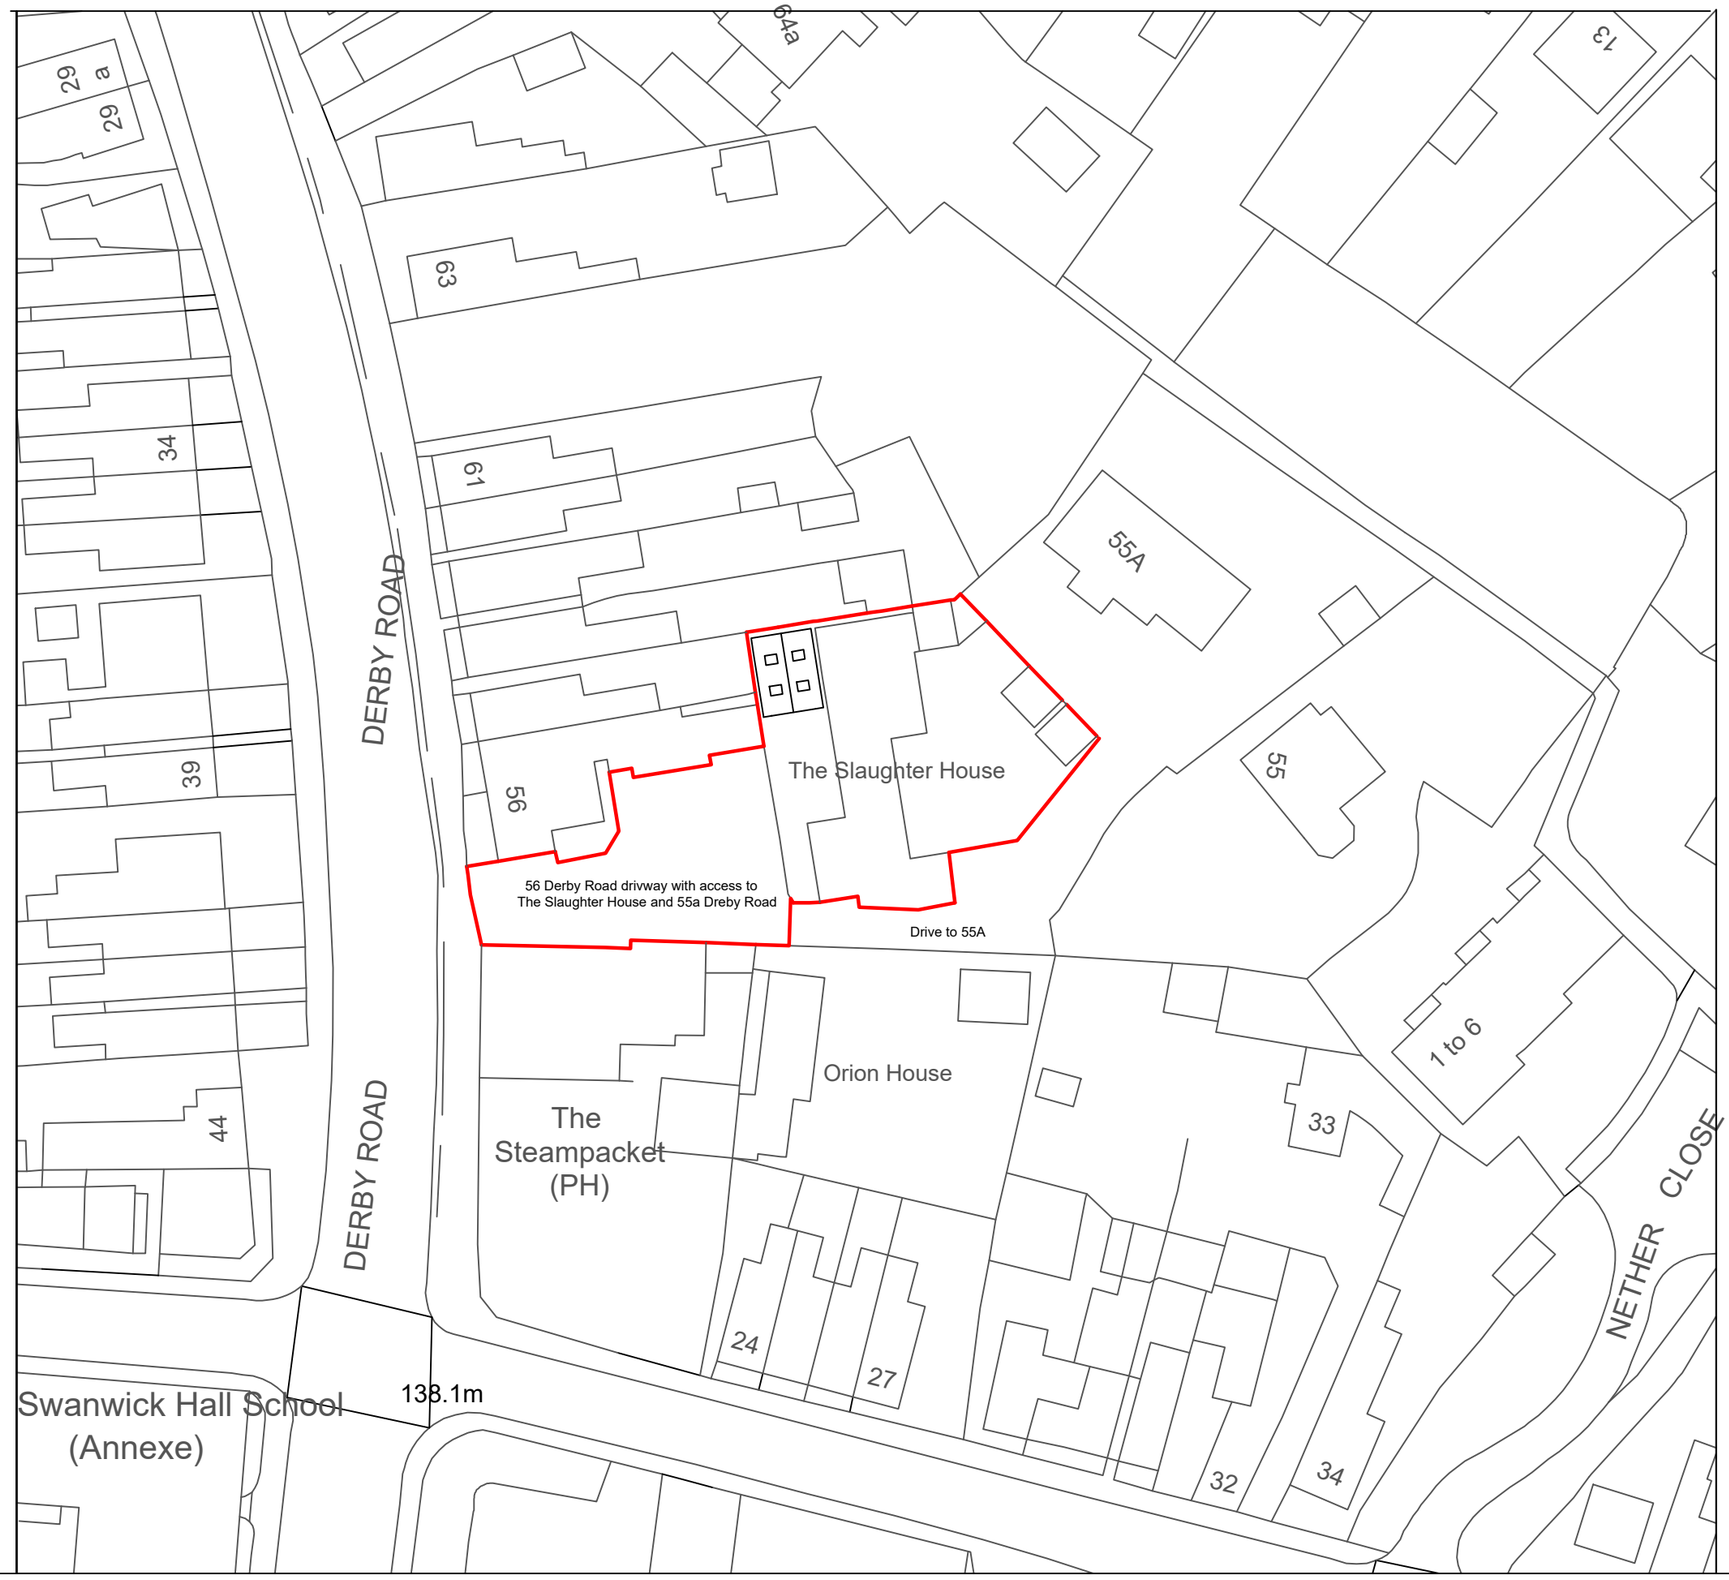

N

The Slaughterhouse
Proposed Garage
Scale 1:500 @A3

The Slaughter House
Derby Road
Swanwick
DE55 1AB

Mr Aaron Wright

Site Plan

Project: Garage

Drawing No: 22/943

Date: 7/11/2022

Harwood-Stone Design
81A Newbold Road
Chesterfield
S41 7PU

Mob: 07874 759 365
Email: harwoodbuildingdesign@gmail.com

Harwood-Stone Design
Architectural Designer