

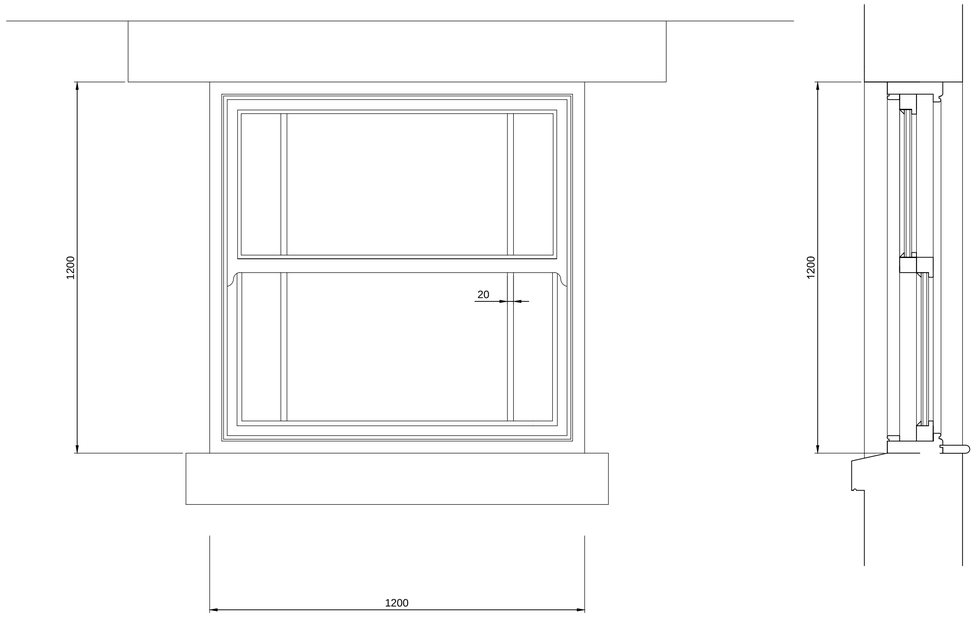


Plan


Windows 01 - 03

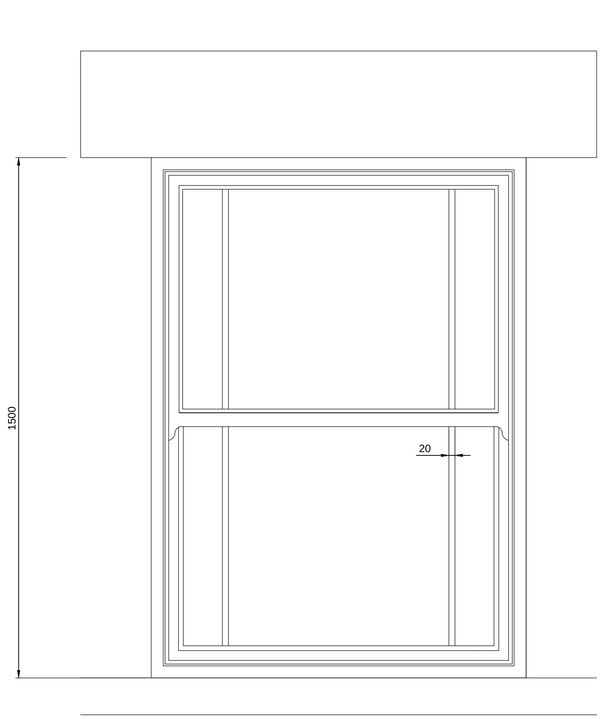

Elevation

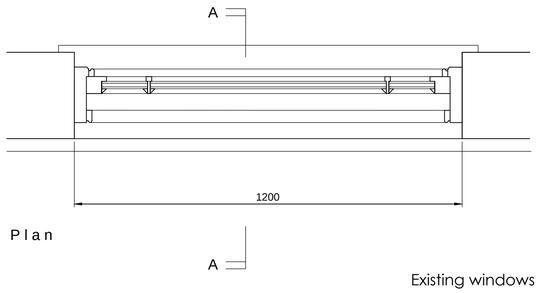

Plan

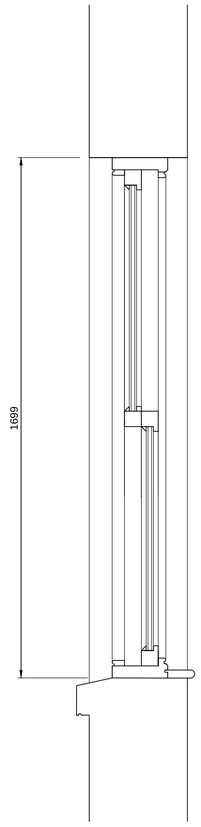

Section A-A

Existing windows to be replaced new double glazed painted timber sash windows

Windows 04 - 06

0 100 200 300 400 500 1000
Millimeters at scale 1:10

Revisions:

A 14.11.2022 Materials revised from UPVC to painted timber.

Notes:

The copyright of this drawing belongs to Paul Hicking Associates and shall not be reproduced without their written consent.
Do not scale from this drawing.

12 Beaurepaire Crescent
Belper
Derbyshire
DE56 1HR
T : 07856 729813
E : paul@hicking.plus.com

Paul Hicking Associates

22a and 23a Market Place, Belper

Window Details

Drawing No:	Revision:	Scale:	Status:
2264 - 03	**A**	1:50 @ A1	Planning