
LOCATION PLAN

SCALE 1:50,000

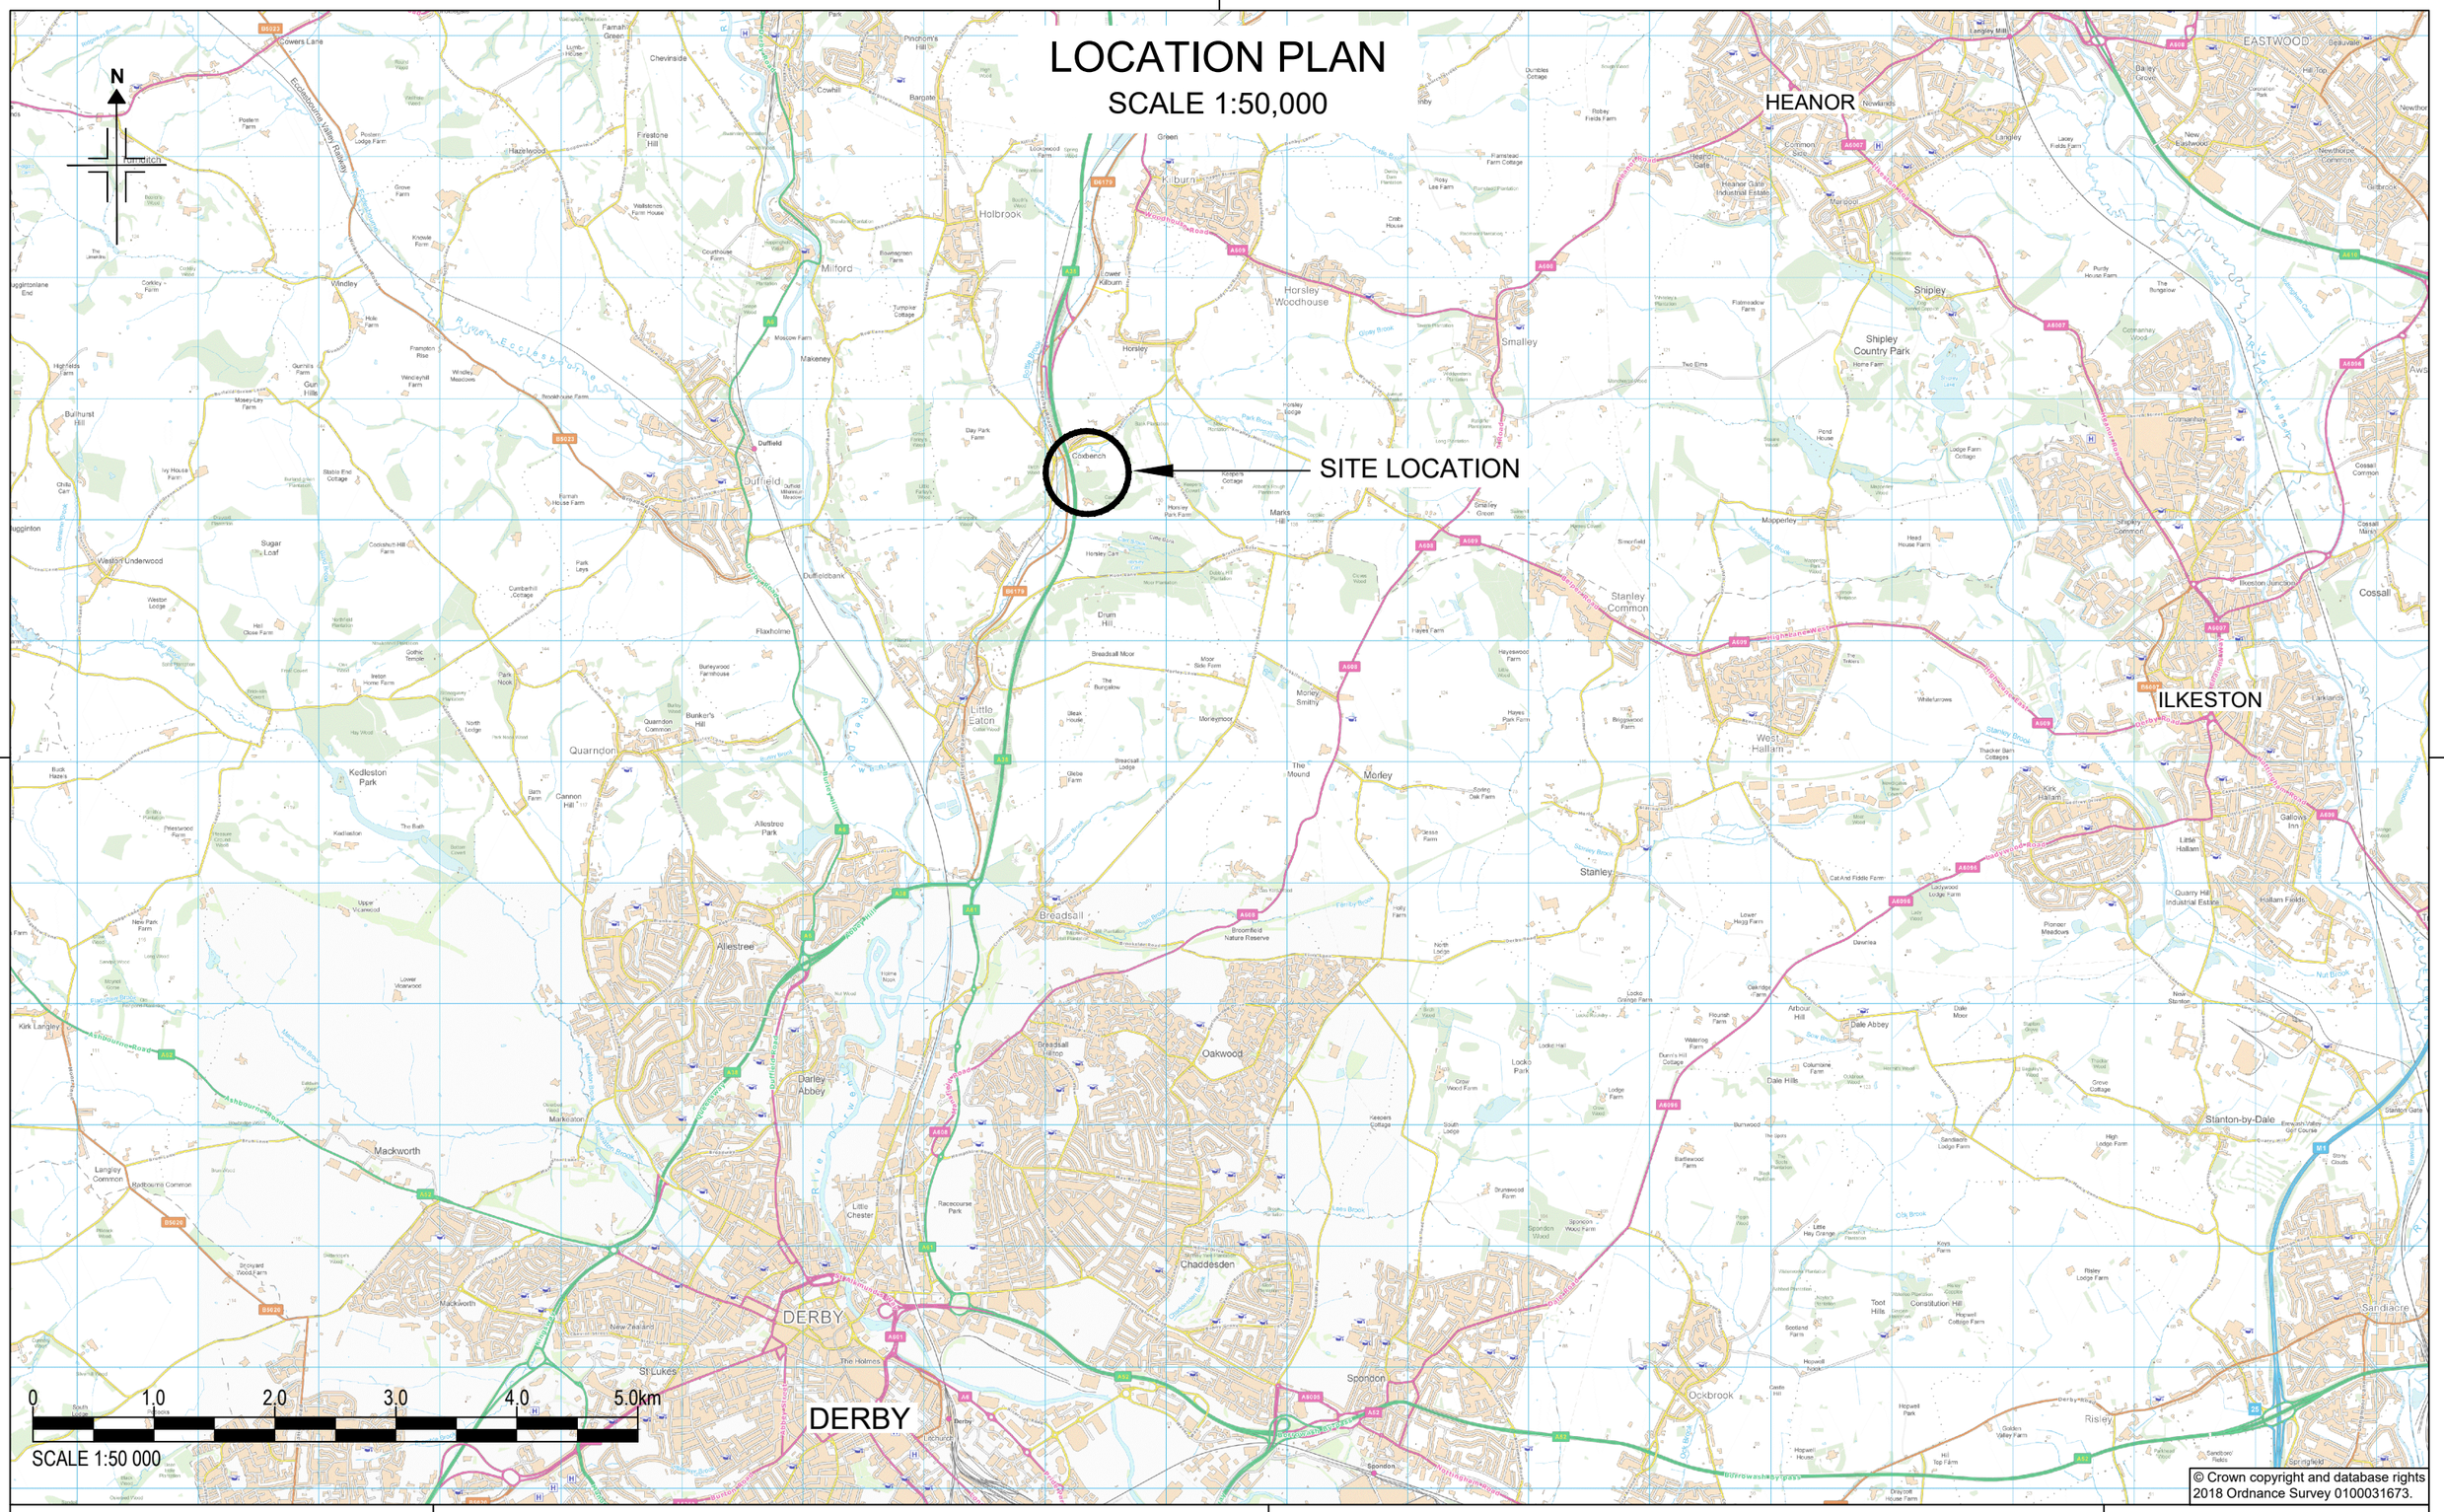

© Crown copyright and database rights 2018 Ordnance Survey 0100031673.

LONG/2022/01	
Scale at A3: 1:50,000	Revision: A
Drawn By: LEJ	Date: 16/08/2022
Checked By:RJS	Date: 17/08/2022

Drawing Title:

PROPOSED AGRICULTURAL FODDER, MACHINERY & LIVESTOCK STORE
SHEET 1 OF 6

Client:

GREG LONG
QUARRY LANE, COXBENCH
DERBY, DE21 5BH

PLANNING SERVICES
Professional CAD Plans Drawn
Planning Applications & Drawings

Contact:
Name: Richard Spendlove
Tel: 07738 379616

A3_H