
BLOCK PLAN

SCALE 1:500

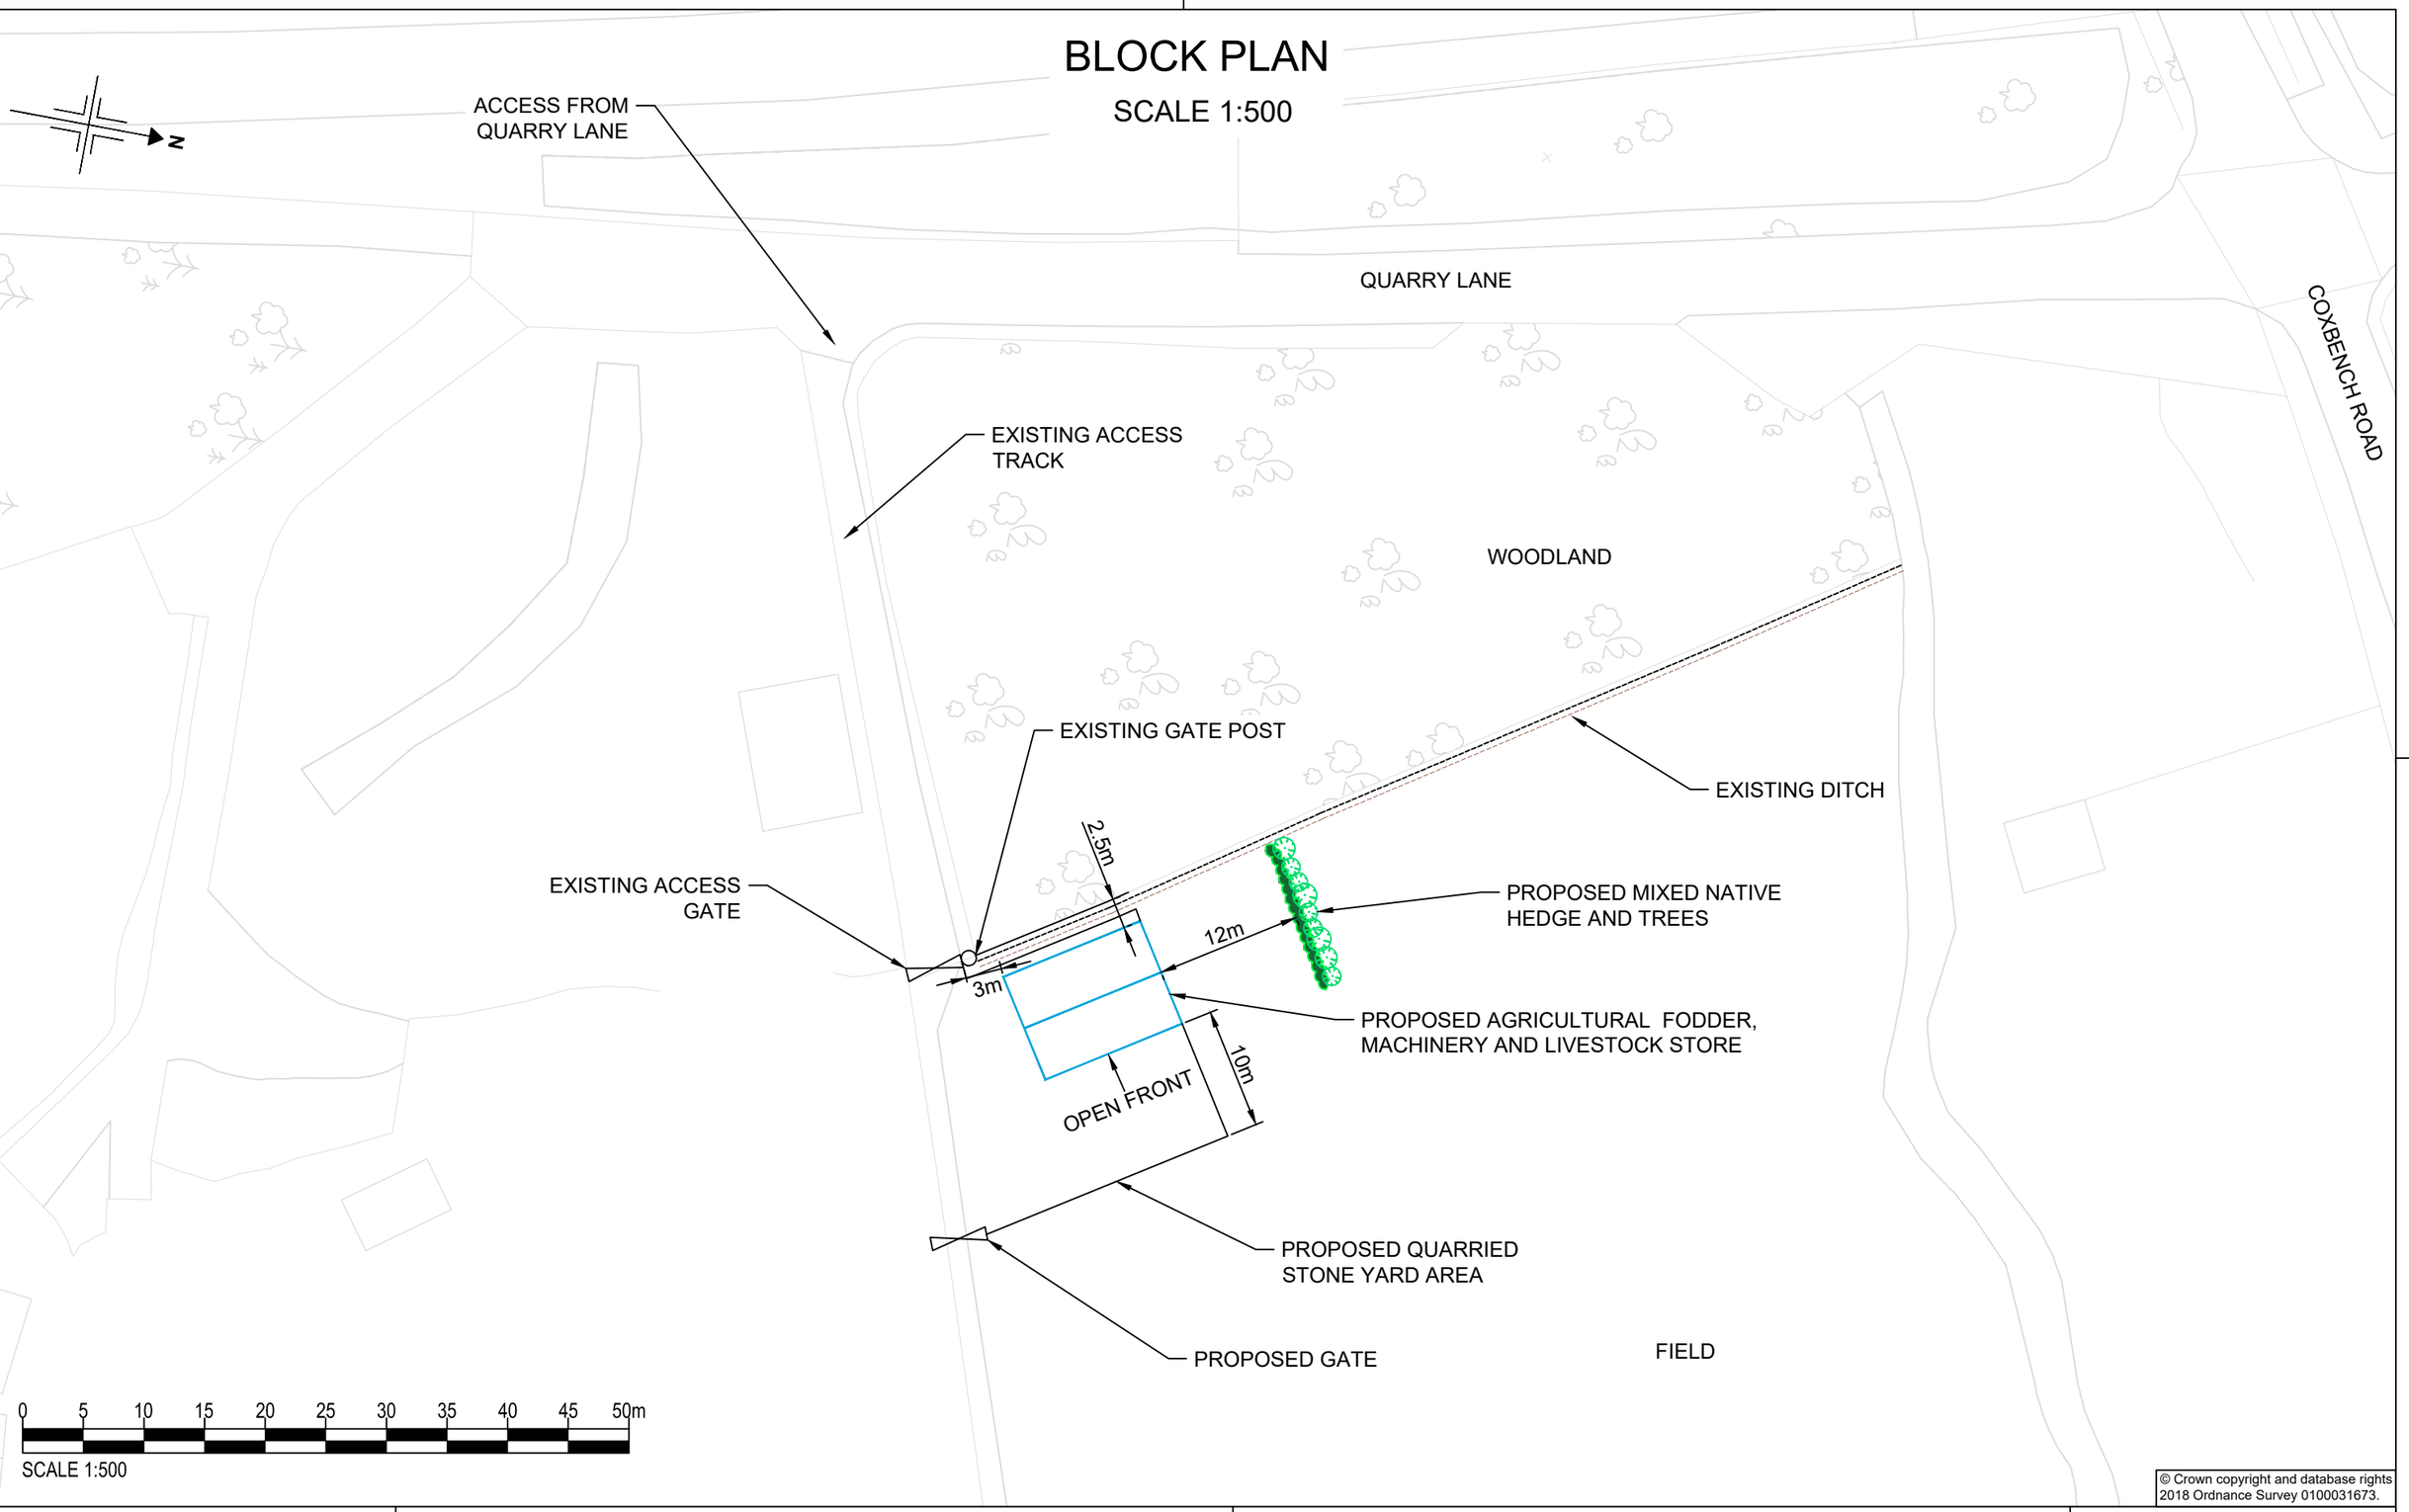

© Crown copyright and database rights 2018 Ordnance Survey 0100031673.

LONG/2022/03		Drawing Title: PROPOSED AGRICULTURAL FODDER, MACHINERY & LIVESTOCK STORE SHEET 3 OF 6	Client: GREG LONG QUARRY LANE, COXBENCH DERBY, DE21 5BH
Scale at A3: 1:500	Revision: A		
Drawn By: LEJ	Date: 16/08/2022		
Checked By:RJS	Date: 17/08/2022		

PLANNING SERVICES
Professional CAD Plans Drawn
Planning Applications & Drawings

Contact:
Name: Richard Spendlove
Tel: 07738 379616

A3_H