
FLOOR PLAN

SCALE 1:100

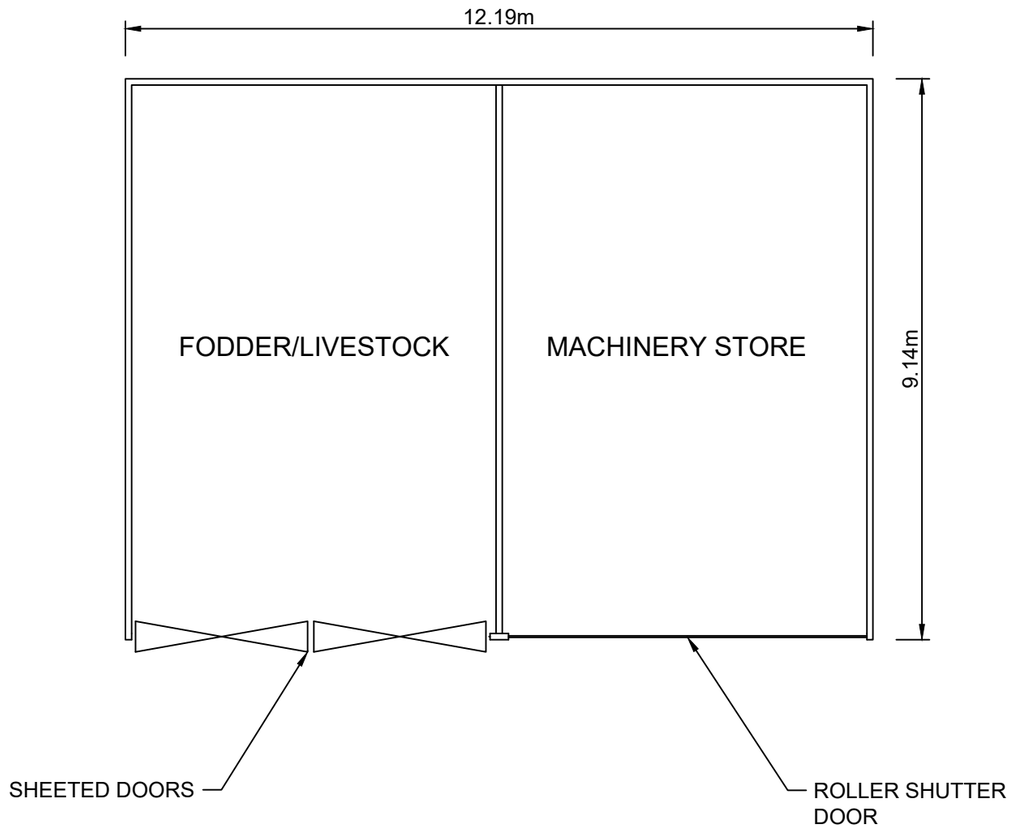

LONG/2022/06	
Scale at A3: 1:125	Revision: B
Drawn By: LEJ	Date: 17/08/2022
Checked By:RJS	Date: 17/08/2022

Drawing Title:
PROPOSED AGRICULTURAL FODDER, MACHINERY & LIVESTOCK STORE
SHEET 6 OF 6

Client:
GREG LONG
QUARRY LANE, COXBENCH,
DERBY, DE21 5BH

PLANNING SERVICES
Professional CAD Plans Drawn
Planning Applications & Drawings

Contact:
Name: Richard Spendlove
Tel: 07738 379616

A3_H