B Langton Proposed Dog Exercise Area
Meadow Farm, Main Street, Horsley Woodhouse
Location Plan 1:1250 @ A4 November 2022

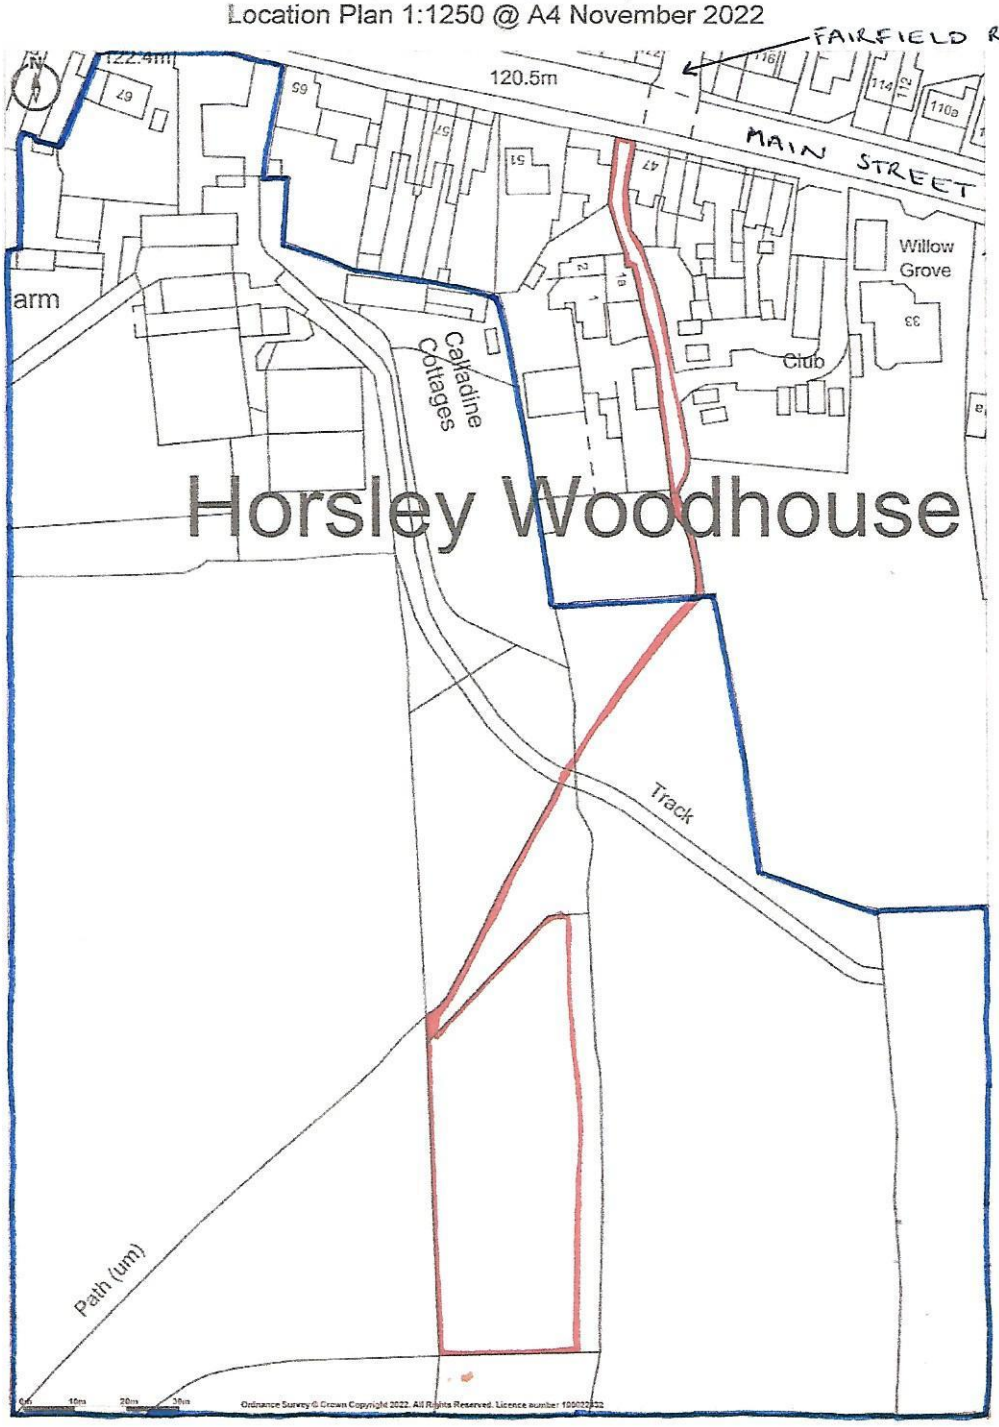

Promap
LANDMARK INFORMATION

Ordnance Survey © Crown Copyright 2022 All Rights Reserved
Licence number 100022432
Plotted Scale - 1:1250 Paper Size - A4