




Existing Ground Floor Plan
Scale 1: 50

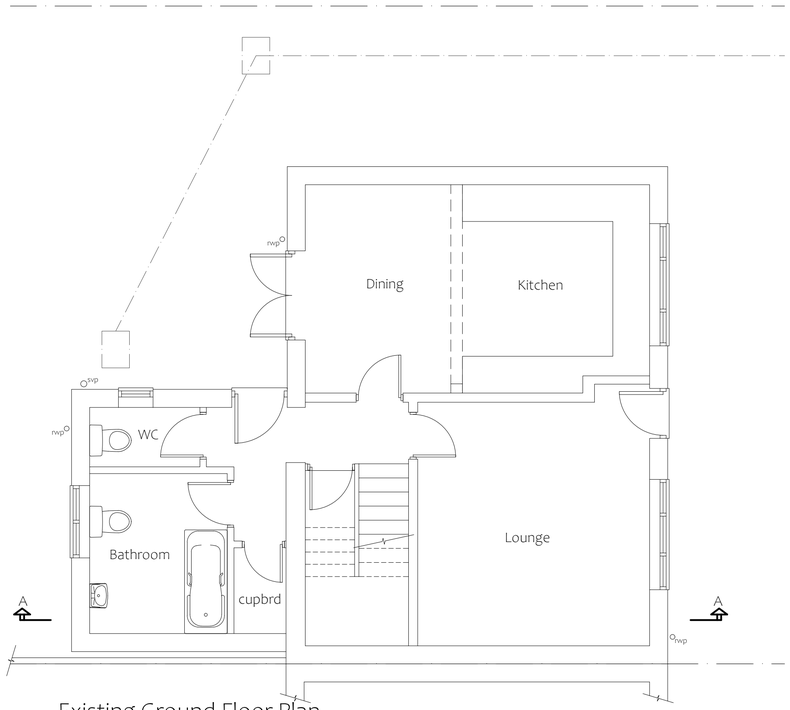

Existing 1st Floor Plan
Scale 1: 50

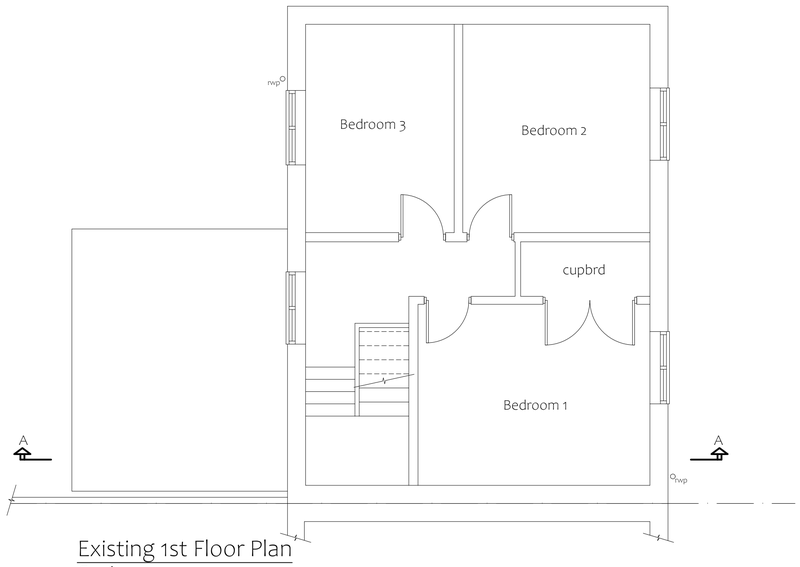

Site Location Plan
Scale 1: 1250

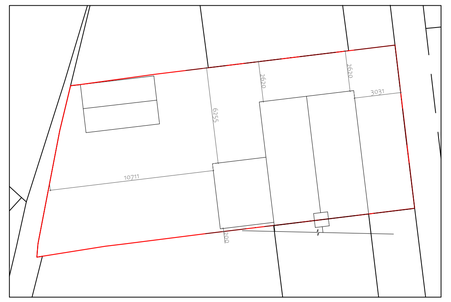

Existing Site Block Plan
Scale 1: 200




Existing Front Elevation
Scale 1: 100 (East)



Existing Side Elevation
Scale 1: 100 (North)



Existing Rear Elevation
Scale 1: 100 (West)

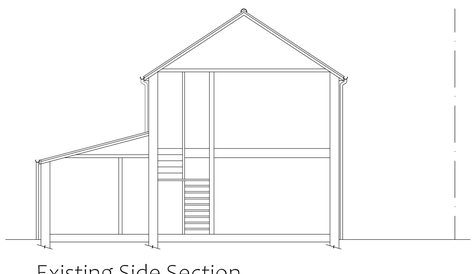

Existing Side Section
Scale 1: 100 (South)

DO NOT SCALE:
From this drawing all dimensions are in millimetres unless otherwise stated any discrepancies are to be reported to Lacey & Owen Architectural Services Ltd.

RELEVANT DRAWINGS:
This drawing is to be read in conjunction with all other relevant drawings and details

DRAWING COPYRIGHT:
This drawing and all other relevant drawings is the property of Lacey & Owen Architectural Services Ltd. and should not be copied or altered in any way without prior consent

PLANNING ISSUE

Rev	By	Date	Details
A	MO	04/11/22	Planning Issue

PROPOSED
2 Storey Rear Extension

LOCATION
10 Holbrook Street
Heanor
Derbyshire
DE75 7AY

CLIENT
Samantha McKane

DRAWING TITLE
Details as Existing

Drawn By	Date	Dwg.No	Rev
AW	October 2022	KJ3435/01	A

SCALES @ A1: 1:50 | 1:100 | 1:200 | 1:1250

139 Bath Street
Ilkeston
Derbyshire
DE7 8AS

LACEY & OWEN
ARCHITECTURAL SERVICES LTD

T: 0115 944 5138
E: enquiry@laceyandowen.co.uk
www.laceyandowen.co.uk

CIAT
REGISTERED PRACTICE