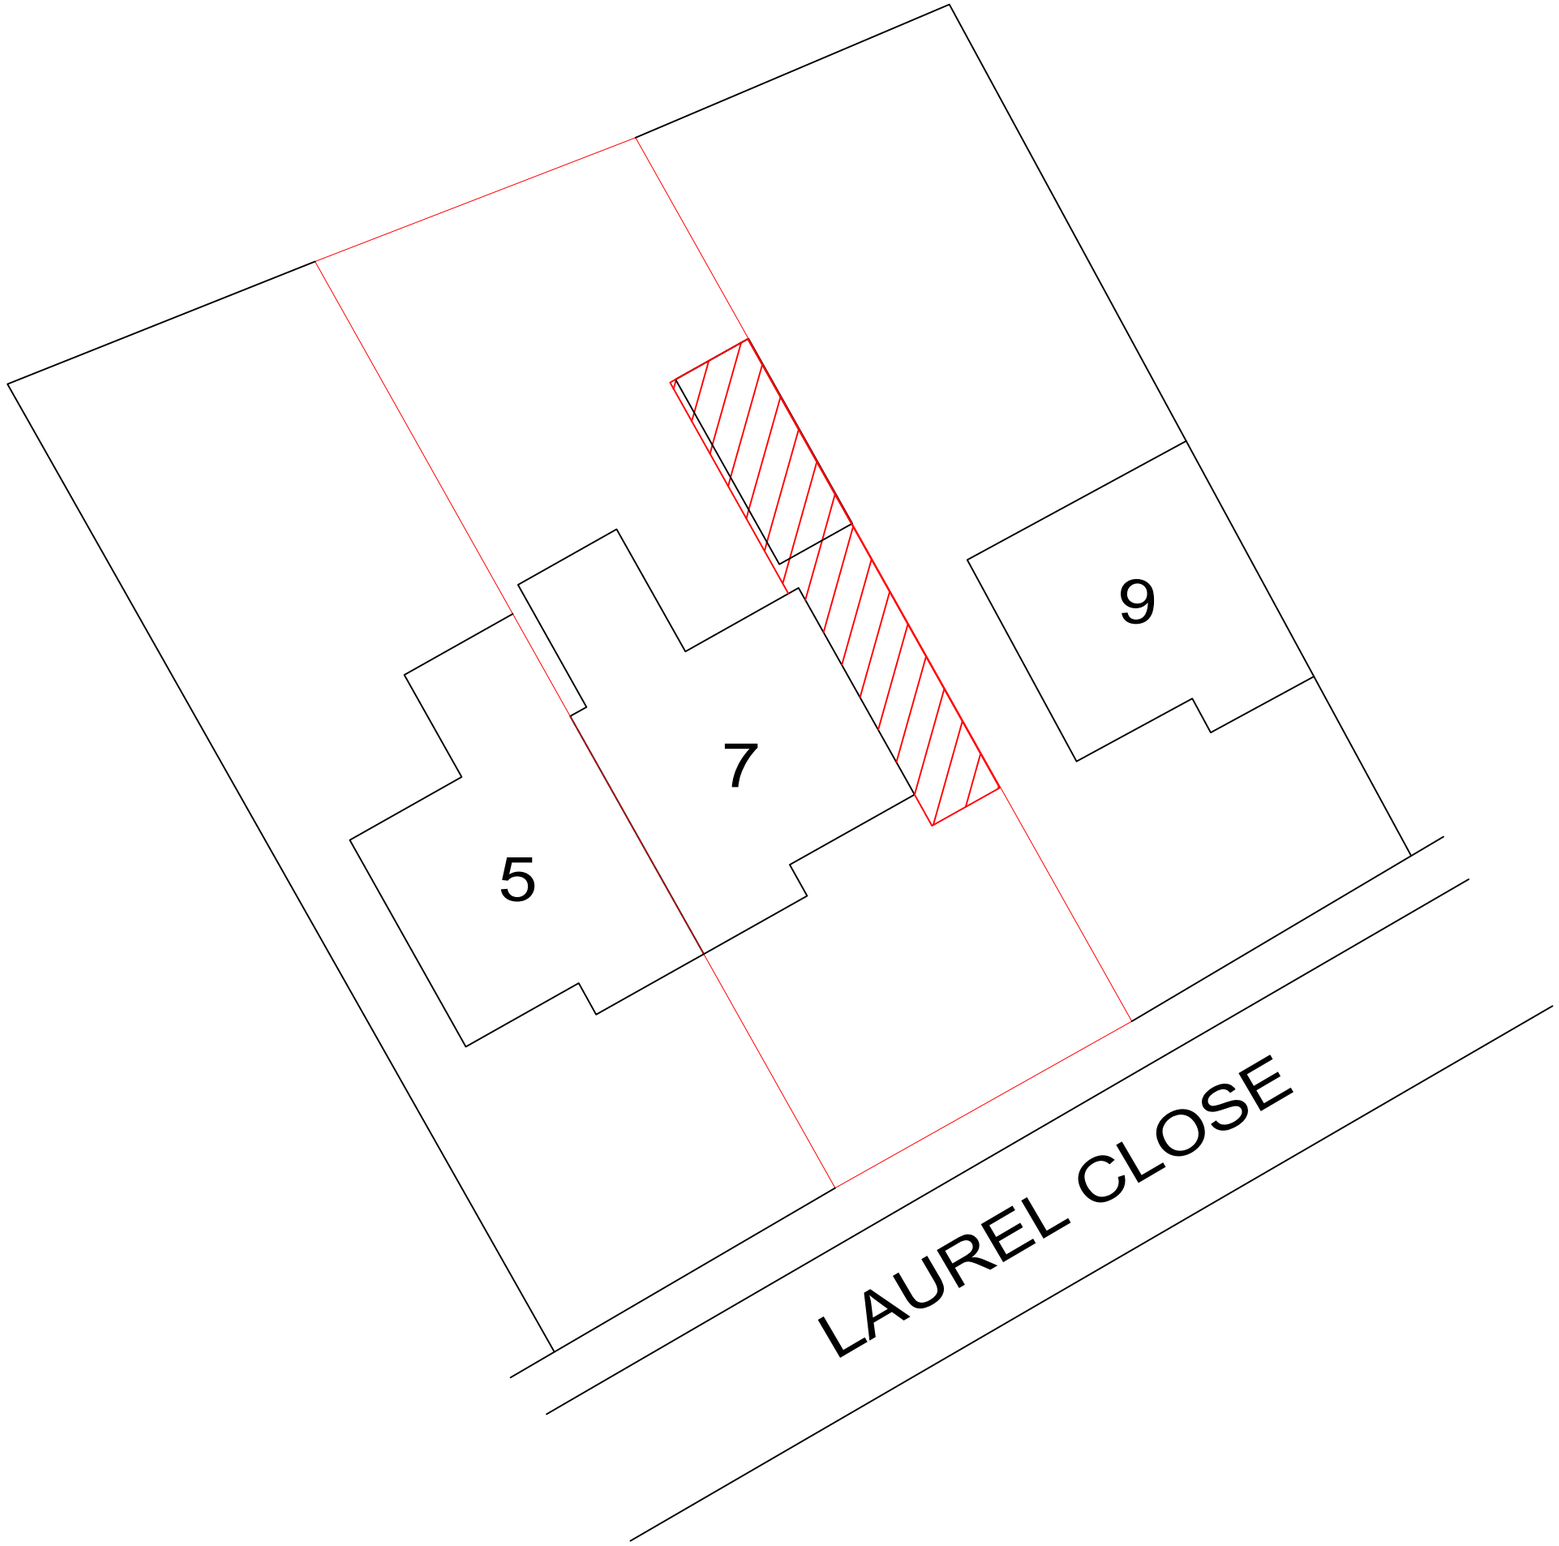


NORTH
@ 1:200

CLIENT: MR & MRS WETHERELL	
SITE ADDRESS: 7 LAUREL CLOSE SWANWICK DE5 1RT	
DESCRIPTION: Block Plan & Daylight Assessment	
DRAWING TITLE: Block Plan	
SCALE: 1:200 **SIZE:** A3	**DRAWN BY:** LB - NOV 2022
DRAWING No: DLS/2022/NOV/1115/PP-BP	

Design Living Space™
Connecting people to architectural drawings

Ransom Wood Estate
Ransom Hall South
Nottinghamshire
NG21 0HJ

enquire@designlivingspace.co.uk