
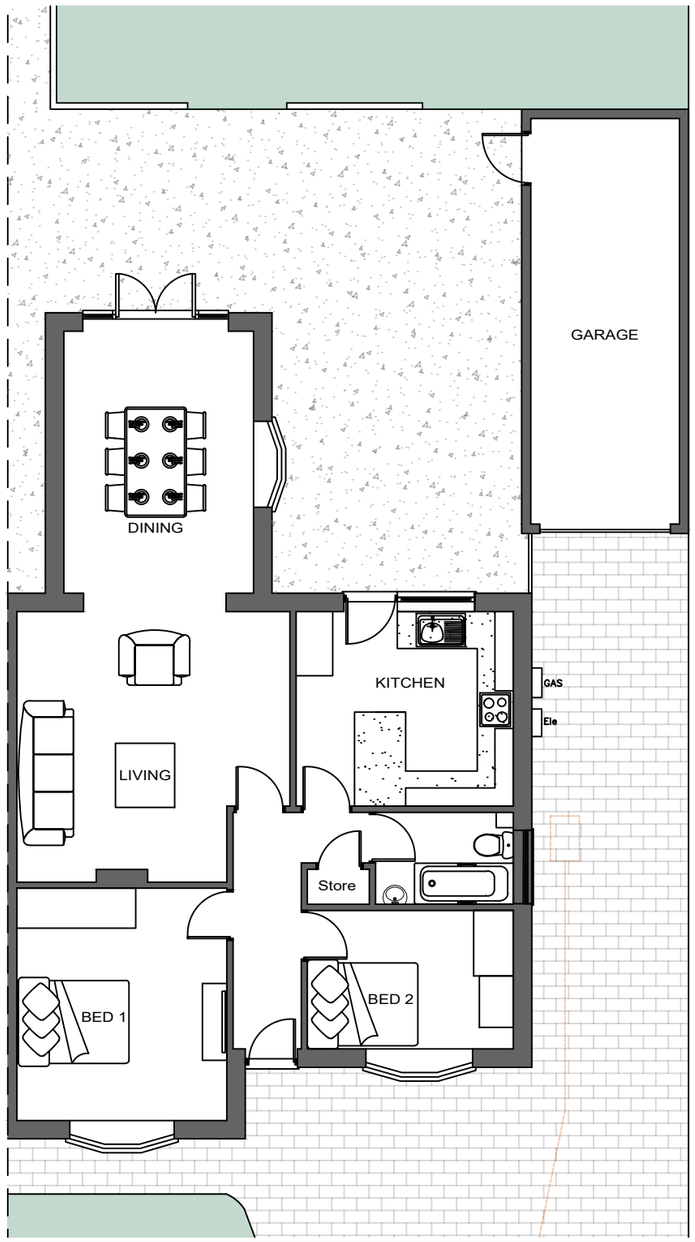


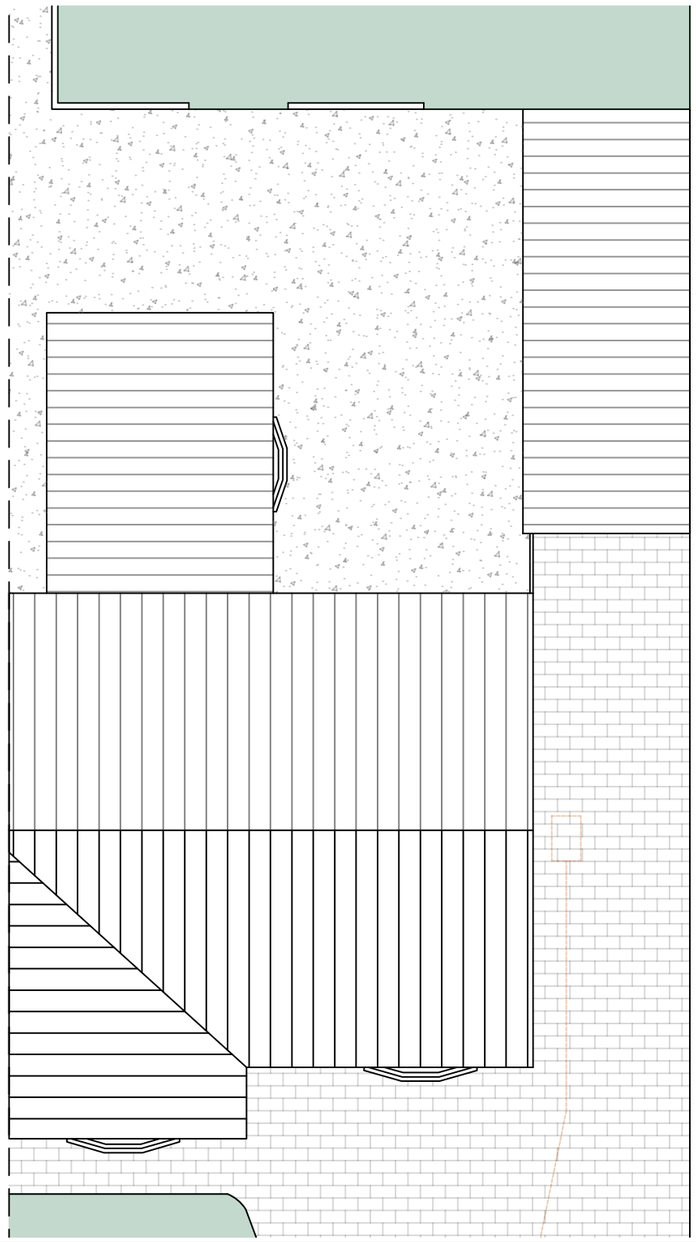

CLIENT: MR & MRS WETHERELL	
SITE ADDRESS: 7 LAUREL CLOSE SWANWICK DE5 1RT	
DESCRIPTION: Planning - Existing Layout	
DRAWING TITLE: Layout Plan	
SCALE: 1:100 **SIZE:** A3	**DRAWN BY:** LB - OCT 2022
DRAWING No: DLS/2022/OCT/1115/PP-EL	

Design Living Space™
Connecting people to architectural drawings

Ransom Wood Estate
Ransom Hall South
Nottinghamshire
NG21 0HJ

enquire@designlivingspace.co.uk

NOTES:

Figured dimensions only to be taken from this drawing.
All dimensions are to be checked on site before work commences.
Any discrepancies to be reported prior to the commencement of the relevant works.

This drawing must be read in conjunction with all other architectural drawings and all other consultants.

The drawing must not be copied without written permission from Design Living Space.

SCALE BAR 1:100

0 5