
EXISTING ELEVATIONS

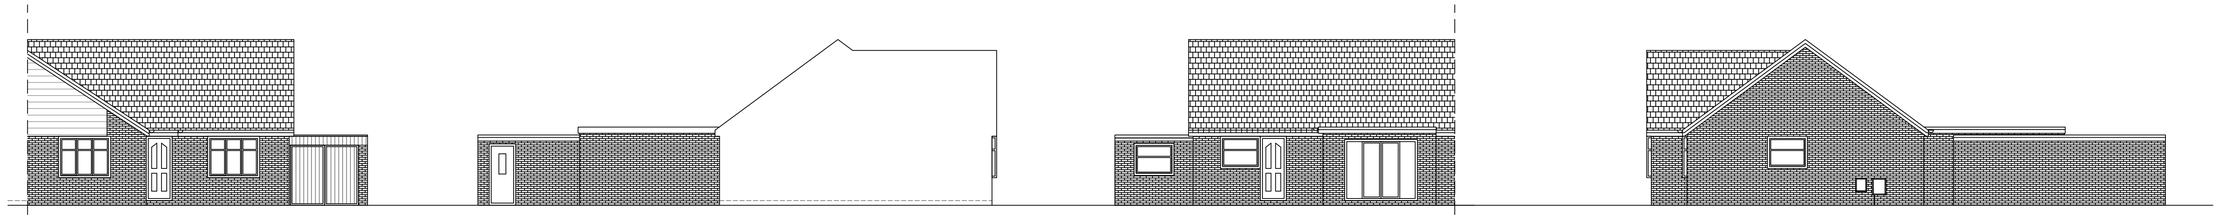


EXISTING FRONT PRINCIPAL ELEVATION
(South East facing)

EXISTING SIDE ELEVATION
(South West facing)

EXISTING REAR ELEVATION
(North West facing)

EXISTING SIDE ELEVATION
(North East facing)

PROPOSED ELEVATIONS

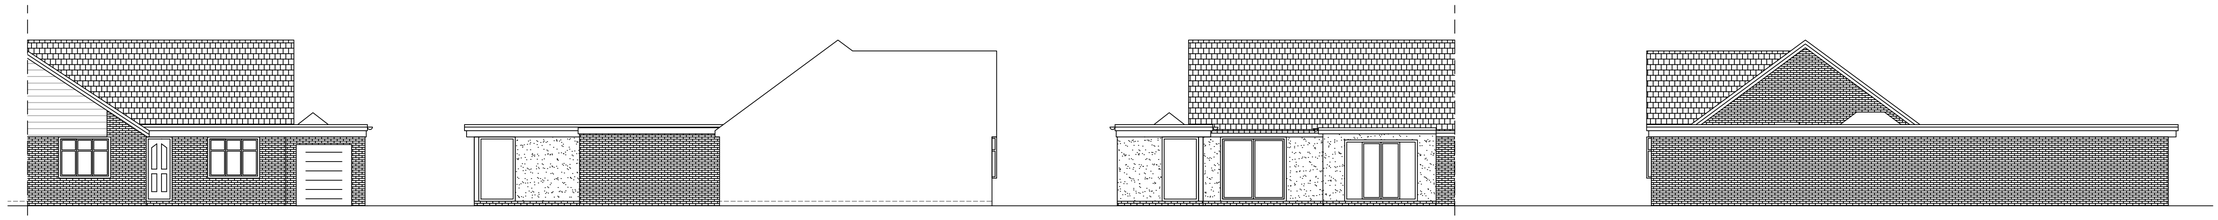

PROPOSED FRONT PRINCIPAL ELEVATION
(South East facing)


PROPOSED SIDE ELEVATION
(South West facing)

PROPOSED REAR ELEVATION
(North West facing)

PROPOSED SIDE ELEVATION
(North East facing)



3D Concept front elevation

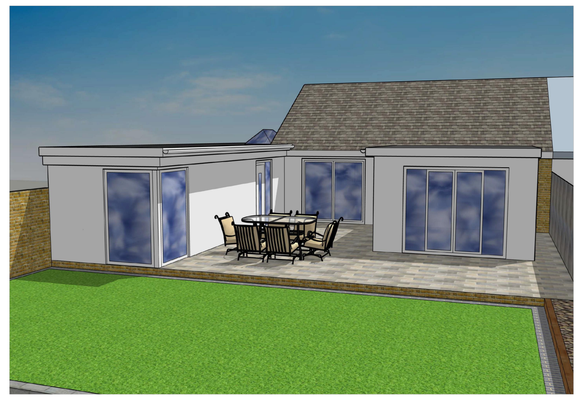

3D Concept rear elevation

CLIENT: MR & MRS WETHERELL

SITE ADDRESS: 7 LAUREL CLOSE
SWANWICK
DE5 1RT

DESCRIPTION: Existing & Proposed Elevations

DRAWING TITLE: Planning Permission - Elevations

SCALE: 1:100
SIZE: A1

DRAWN BY: LB - NOV 2022

DRAWING No: DLS/2022/NOV/1115/PP-E

Design Living Space™
Connecting people to architectural drawings

Ransom Wood Estate
Ransom Hall South
Nottinghamshire
NG21 0HJ
01623 237 780
enquire@designlivingspace.co.uk

NOTES:

Figured dimensions only to be taken from this drawing. All dimensions are to be checked on site before work commences. Any discrepancies to be reported prior to the commencement of the relevant works.

This drawing must be read in conjunction with all other architectural drawings and all other consultants.

The drawing must not be copied without written permission from Design Living Space.

SCALE BAR 1:100

0 5 10