
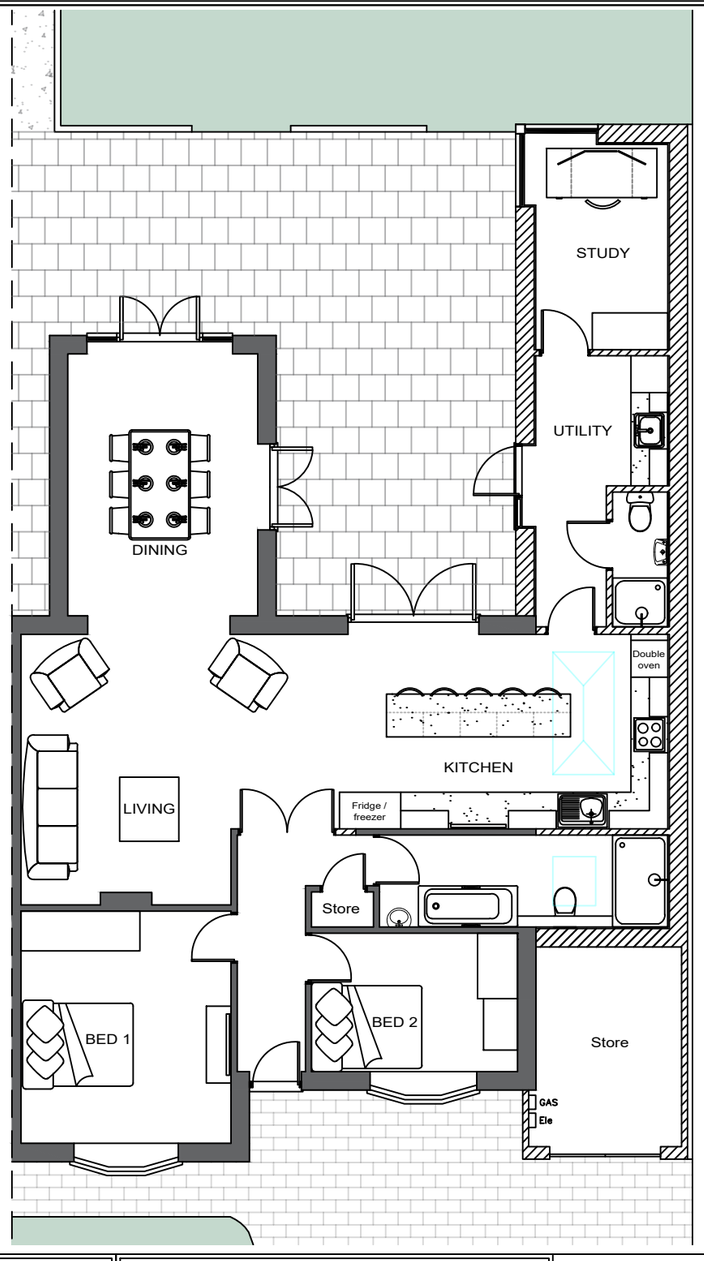


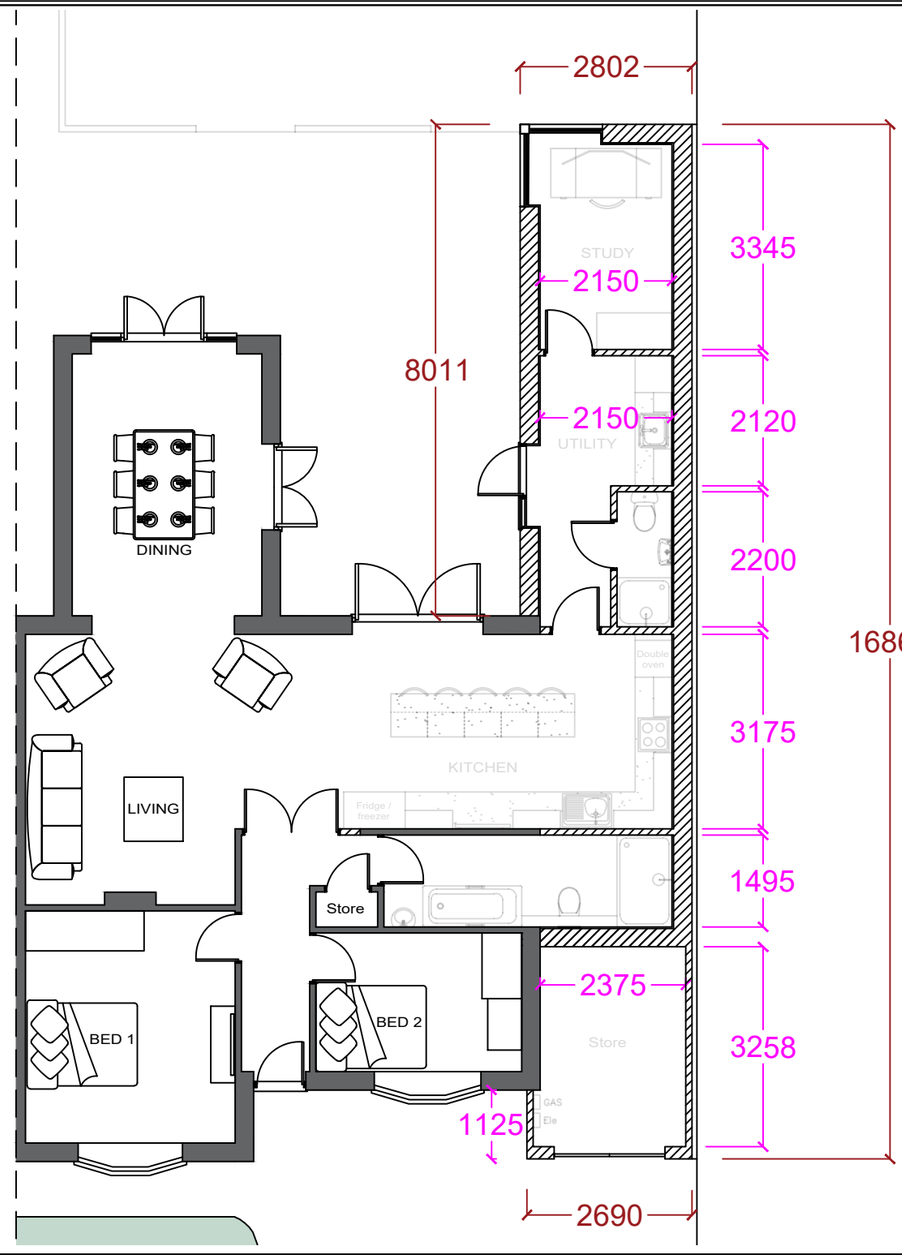

CLIENT: MR & MRS WETHERELL

SITE ADDRESS: 7 LAUREL CLOSE
SWANWICK
DE5 1RT

DESCRIPTION: Planning - Proposed Layout Rev A

DRAWING TITLE: Layout Plan

SCALE: 1:100
SIZE: A3

DRAWN BY: LB - NOV 2022

DRAWING No: DLS/2022/NOV/1115/PP-PL-Rev A

Design Living Space™
Connecting people to architectural drawings

Ransom Wood Estate
Ransom Hall South
Nottinghamshire
NG21 0HJ

enquire@designlivingspace.co.uk

NOTES:

Figured dimensions only to be taken from this drawing.
All dimensions are to be checked on site before work commences.
Any discrepancies to be reported prior to the commencement of the relevant works.

This drawing must be read in conjunction with all other architectural drawings and all other consultants.

The drawing must not be copied without written permission from Design Living Space.

EXISTING STRUCTURE

PROPOSED STRUCTURE

0000 EXTERNAL DIMENSION

0000 INTERNAL DIMENSION

SCALE BAR 1:100

0 5